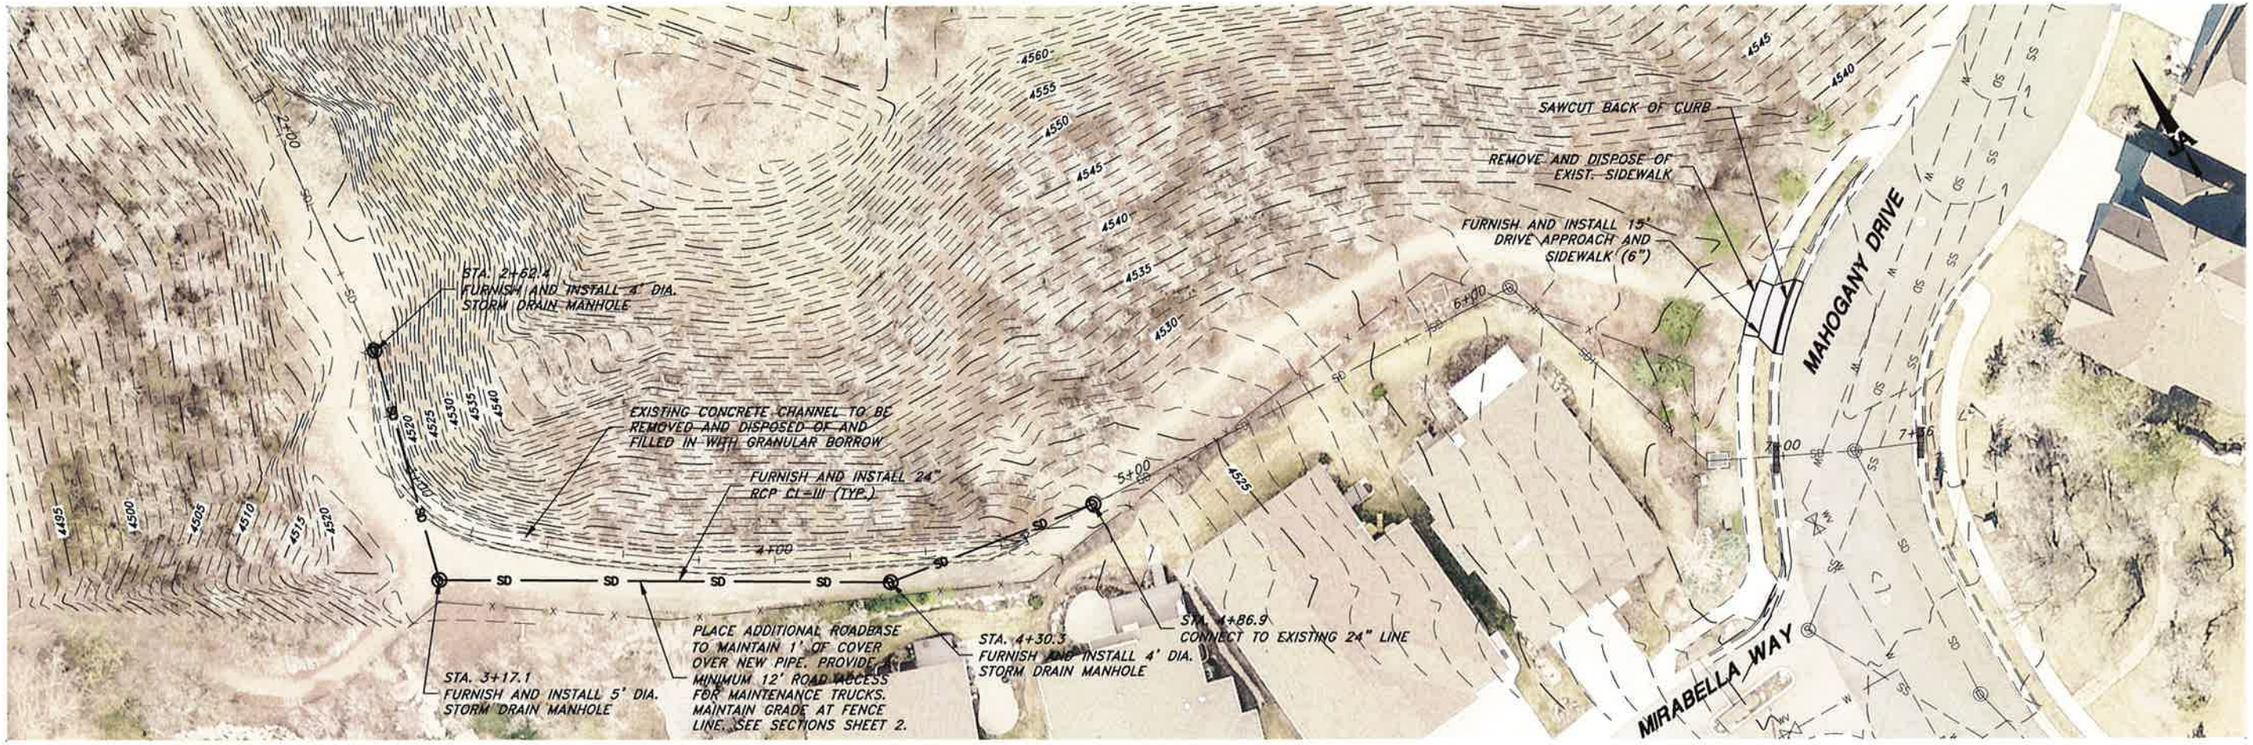

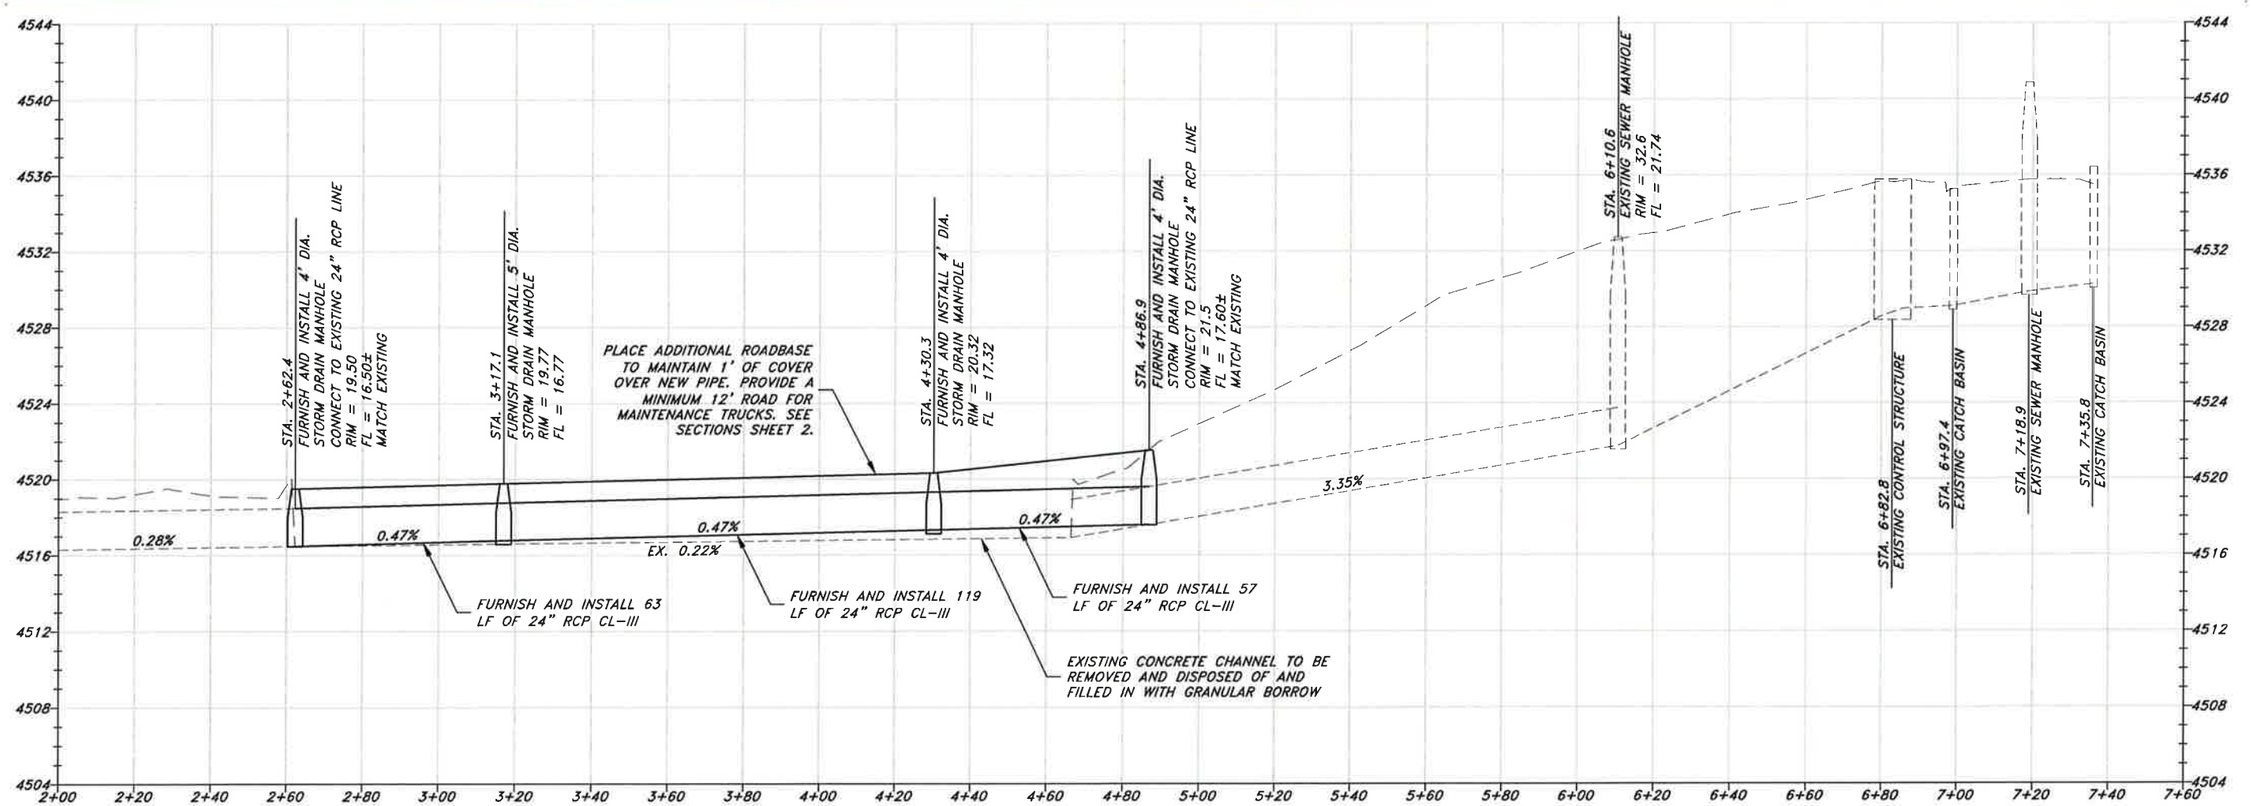

CONSULTING ENGINEERS
JONES & ASSOCIATES
1716 East 5600 South
South Ogden, Utah 84403
ph – (801) 476-9767 fx – (801)476-9768

FRUIT HEIGHTS CITY CORPORATION

2016 CAPITAL PROJECTS - SCHEDULE J

DEER COVE STORM DRAIN REPAIR PROJECT
PLAN AND PROFILE STA. 2+00 TO 7+60

REV.	DATE	APPR.

BKJ DESIGNED
TWE DRAWN
BKJ CHECKED

SCALE:
24"x36" H:1"=20' V:1"=4'
11"x17" H:1"=40' V:1"=8'

SHEET:
J1
OF 1 SHEETS