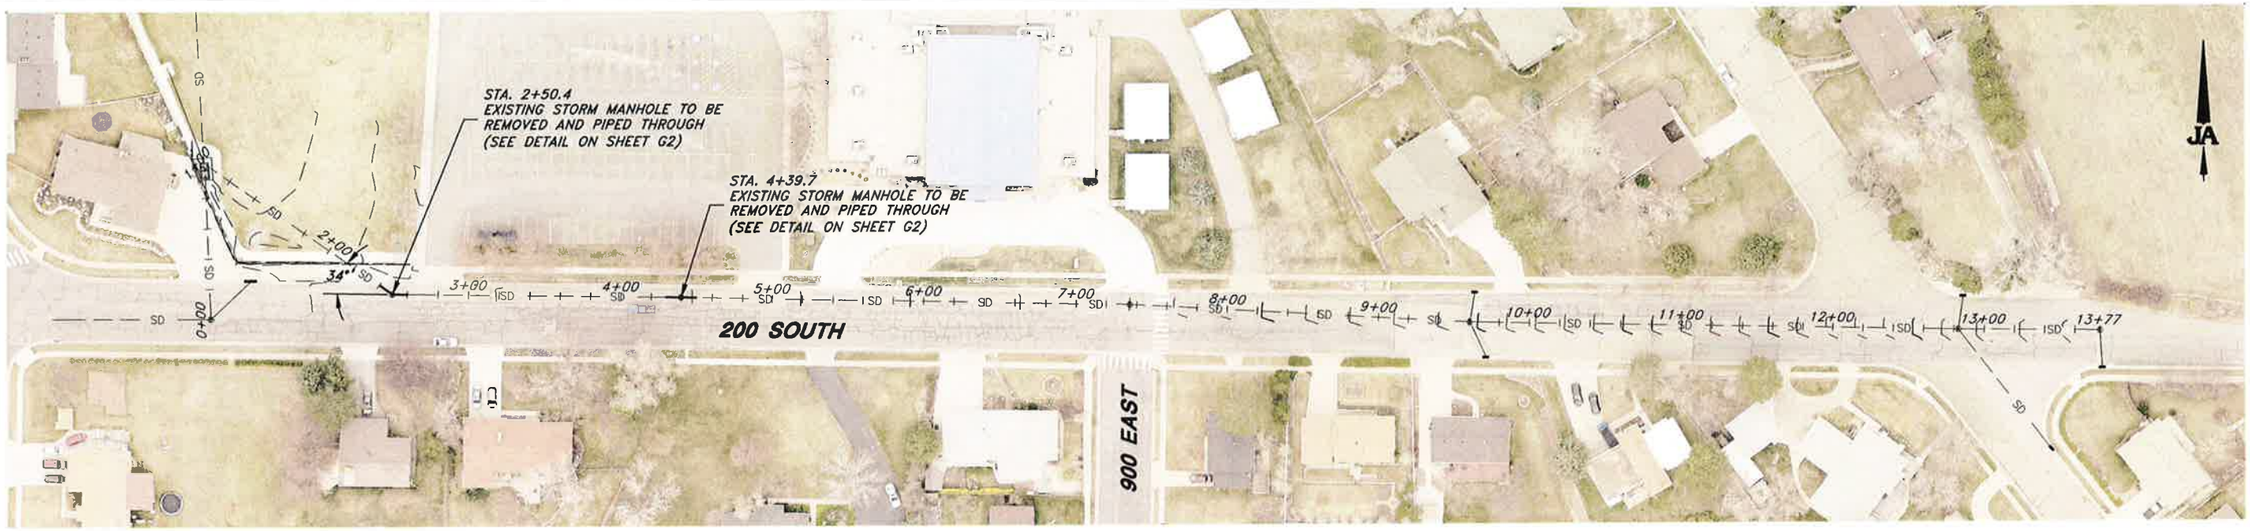

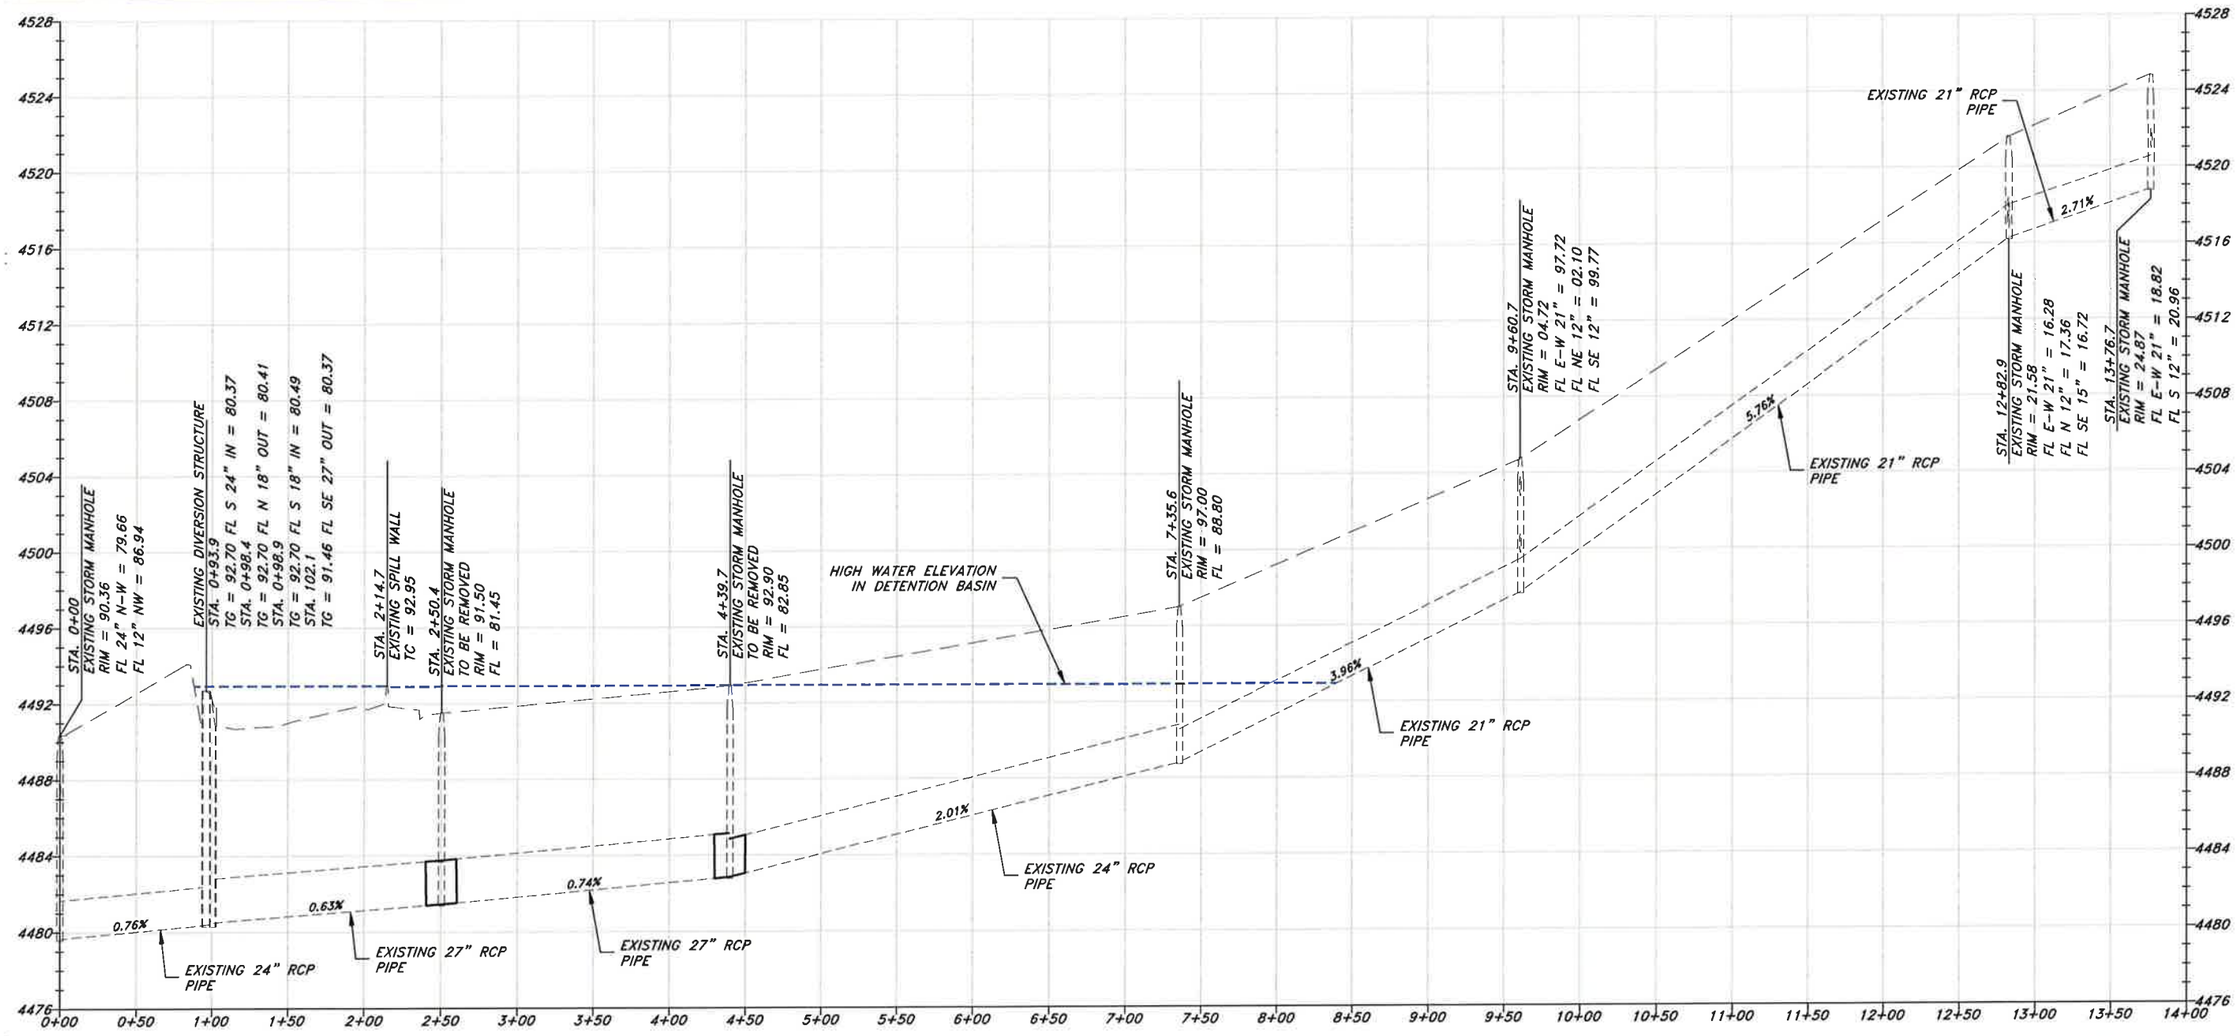

JONES & ASSOCIATES
CONSULTING ENGINEERS
1716 East 5600 South
South Ogden, Utah 84403
ph – (801) 476-9767 fx – (801)476-9768

FRUIT HEIGHTS CITY CORPORATION

2016 CAPITAL PROJECTS - SCHEDULE G

200 SOUTH STORM DRAIN PROJECT
PLAN AND PROFILE STA. 0+00 TO 14+00

REV.	DATE	APPR.

BKJ DESIGNED
TWE DRAWN
BKJ CHECKED

SCALE:
24"x36" H:1"=50' V:1"=4'
11"x17" H:1"=100' V:1"=8'

SHEET:
G1
OF 1 SHEETS