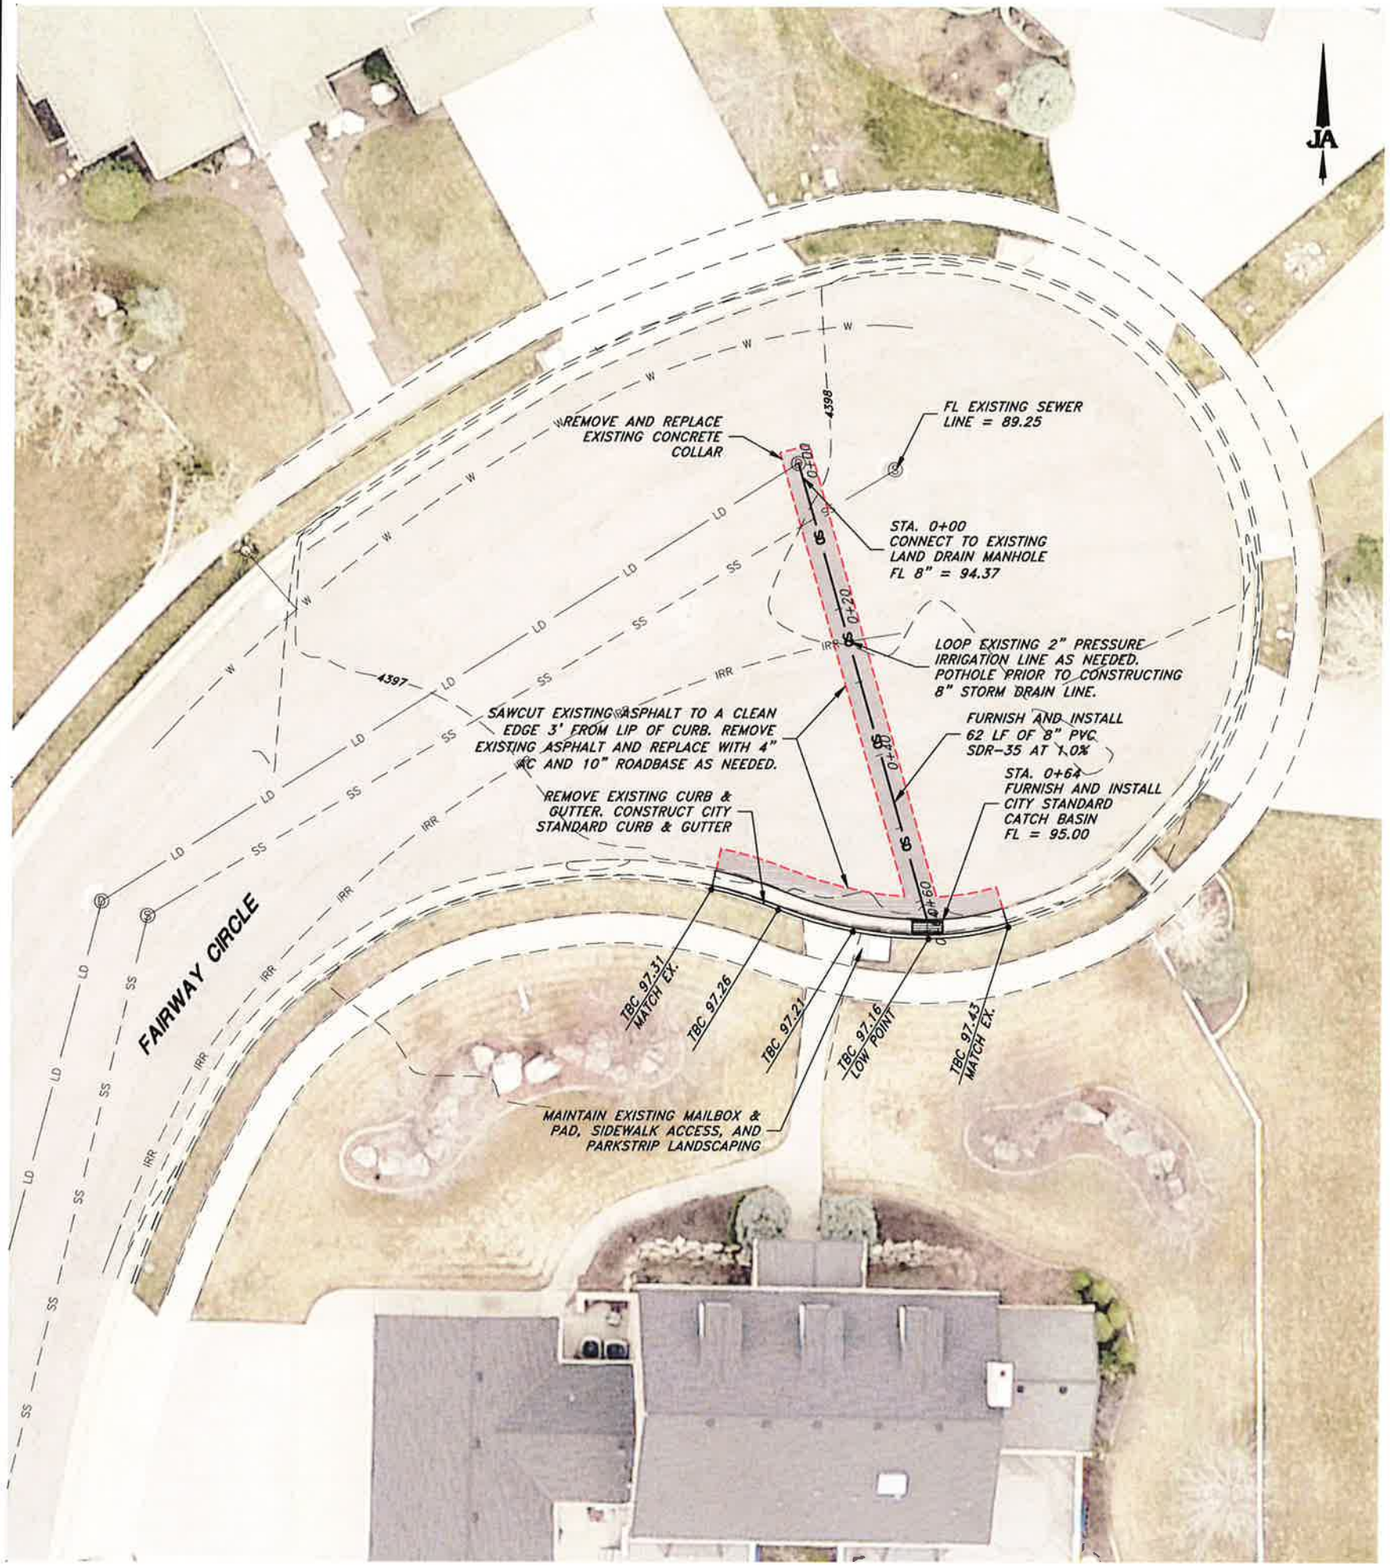

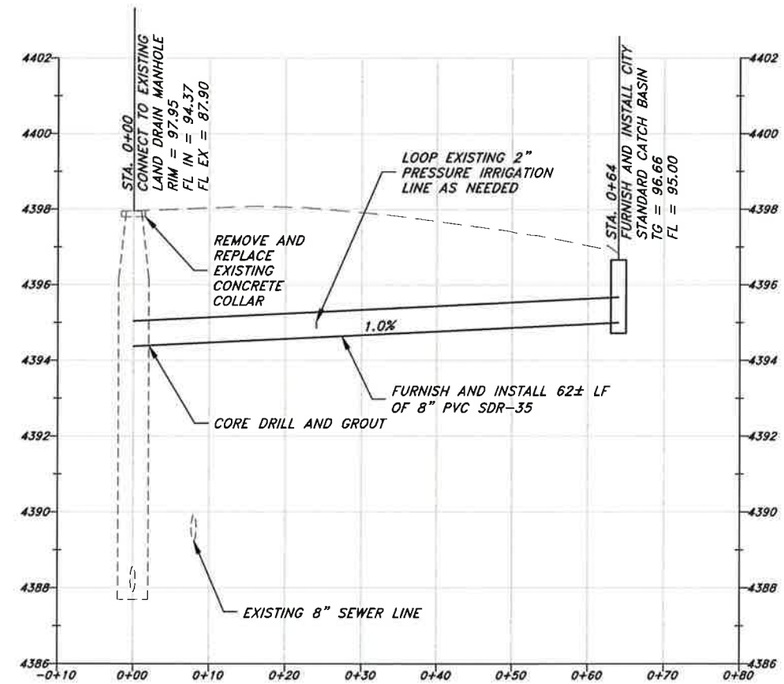

JONES & ASSOCIATES
CONSULTING ENGINEERS
1716 East 5600 South
South Ogden, Utah 84403
ph – (801) 476-9767 fx – (801)476-9768

FRUIT HEIGHTS CITY CORPORATION

2016 CAPITAL PROJECTS - SCHEDULE D4

FAIRWAY CIRCLE DRAINAGE REPAIR

REV.	DATE	APPR.

BKJ DESIGNED

TWE DRAWN

BKJ CHECKED

SCALE: 24"x36" H:1"=10' V:1"=2' 11"x17" H:1"=20' V:1"=4'

SHEET: D4

OF 1 SHEETS