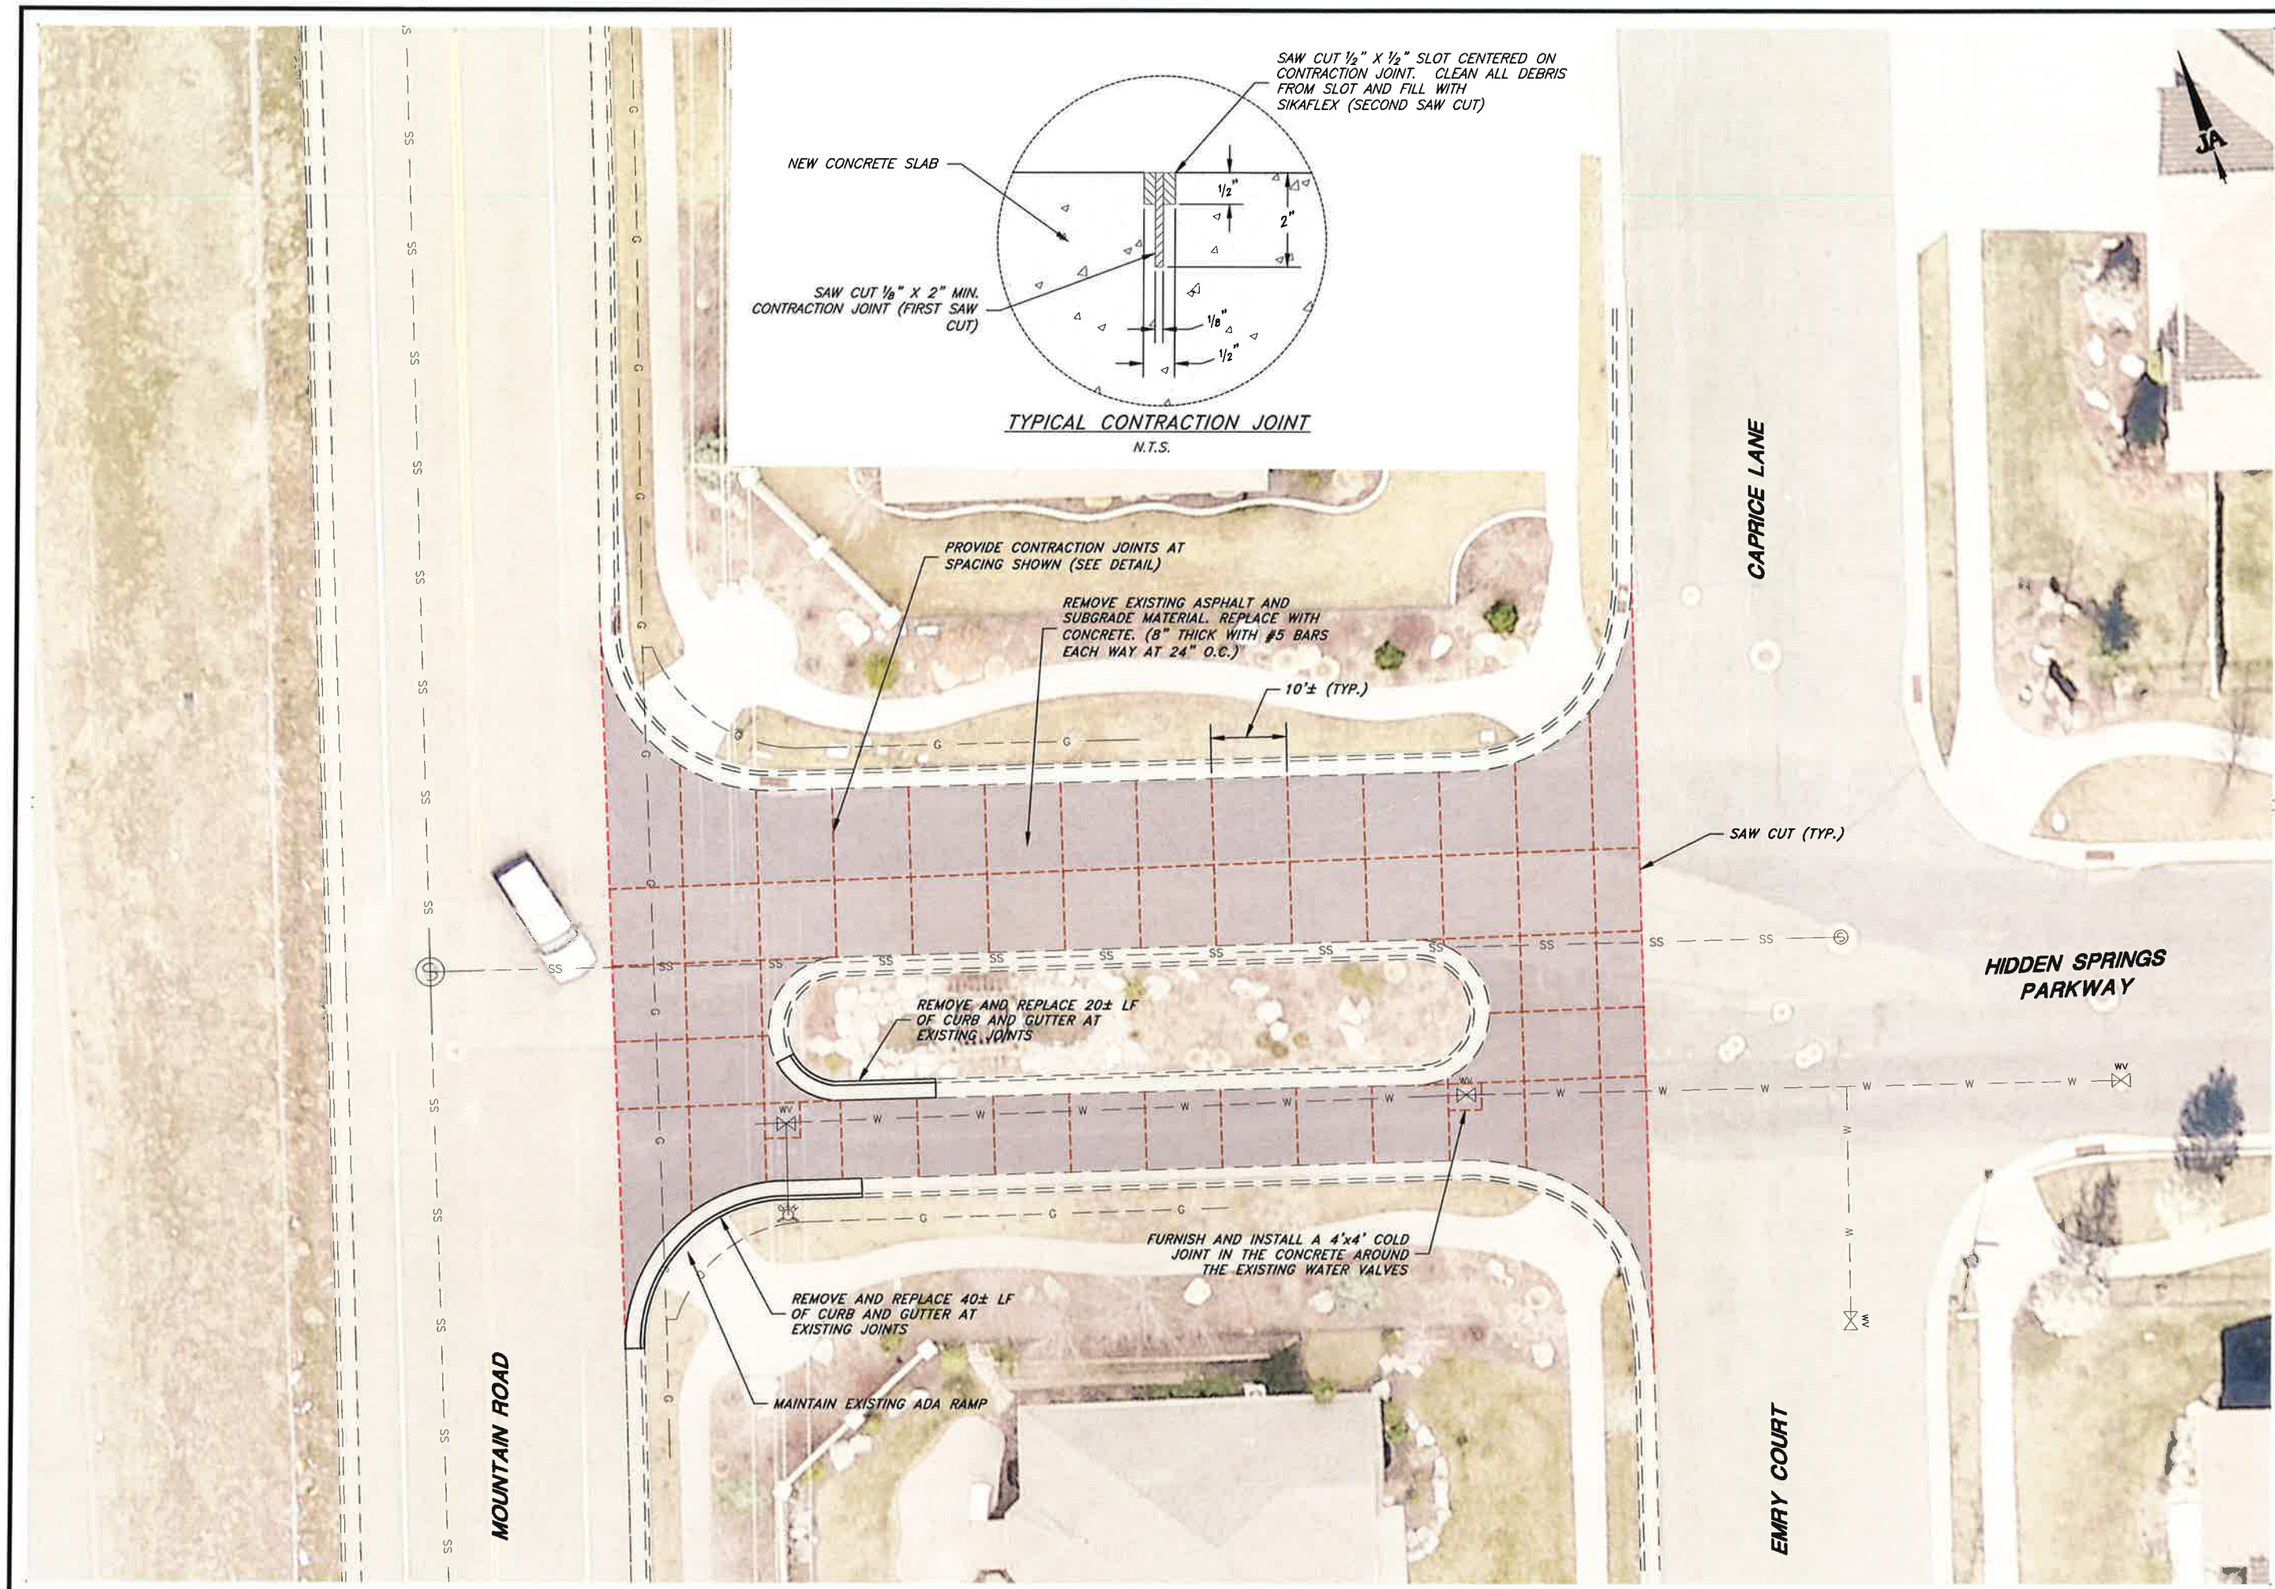

JONES & ASSOCIATES
CONSULTING ENGINEERS
1716 East 5600 South
South Ogden, Utah 84403
ph - (801) 476-9767 fx - (801)476-9768

FRUIT HEIGHTS CITY CORPORATION

2016 CAPITAL PROJECTS - SCHEDULE D3

HIDDEN SPRINGS PARKWAY - REINFORCED CONCRETE PAVEMENT ENTRANCE

REV.	DATE	APPR.

BKJ DESIGNED
TWE DRAWN
BKJ CHECKED

SCALE: 24"x36" H:1"=10' 11"x17" H:1"=20'

SHEET: D3 OF 1 SHEETS