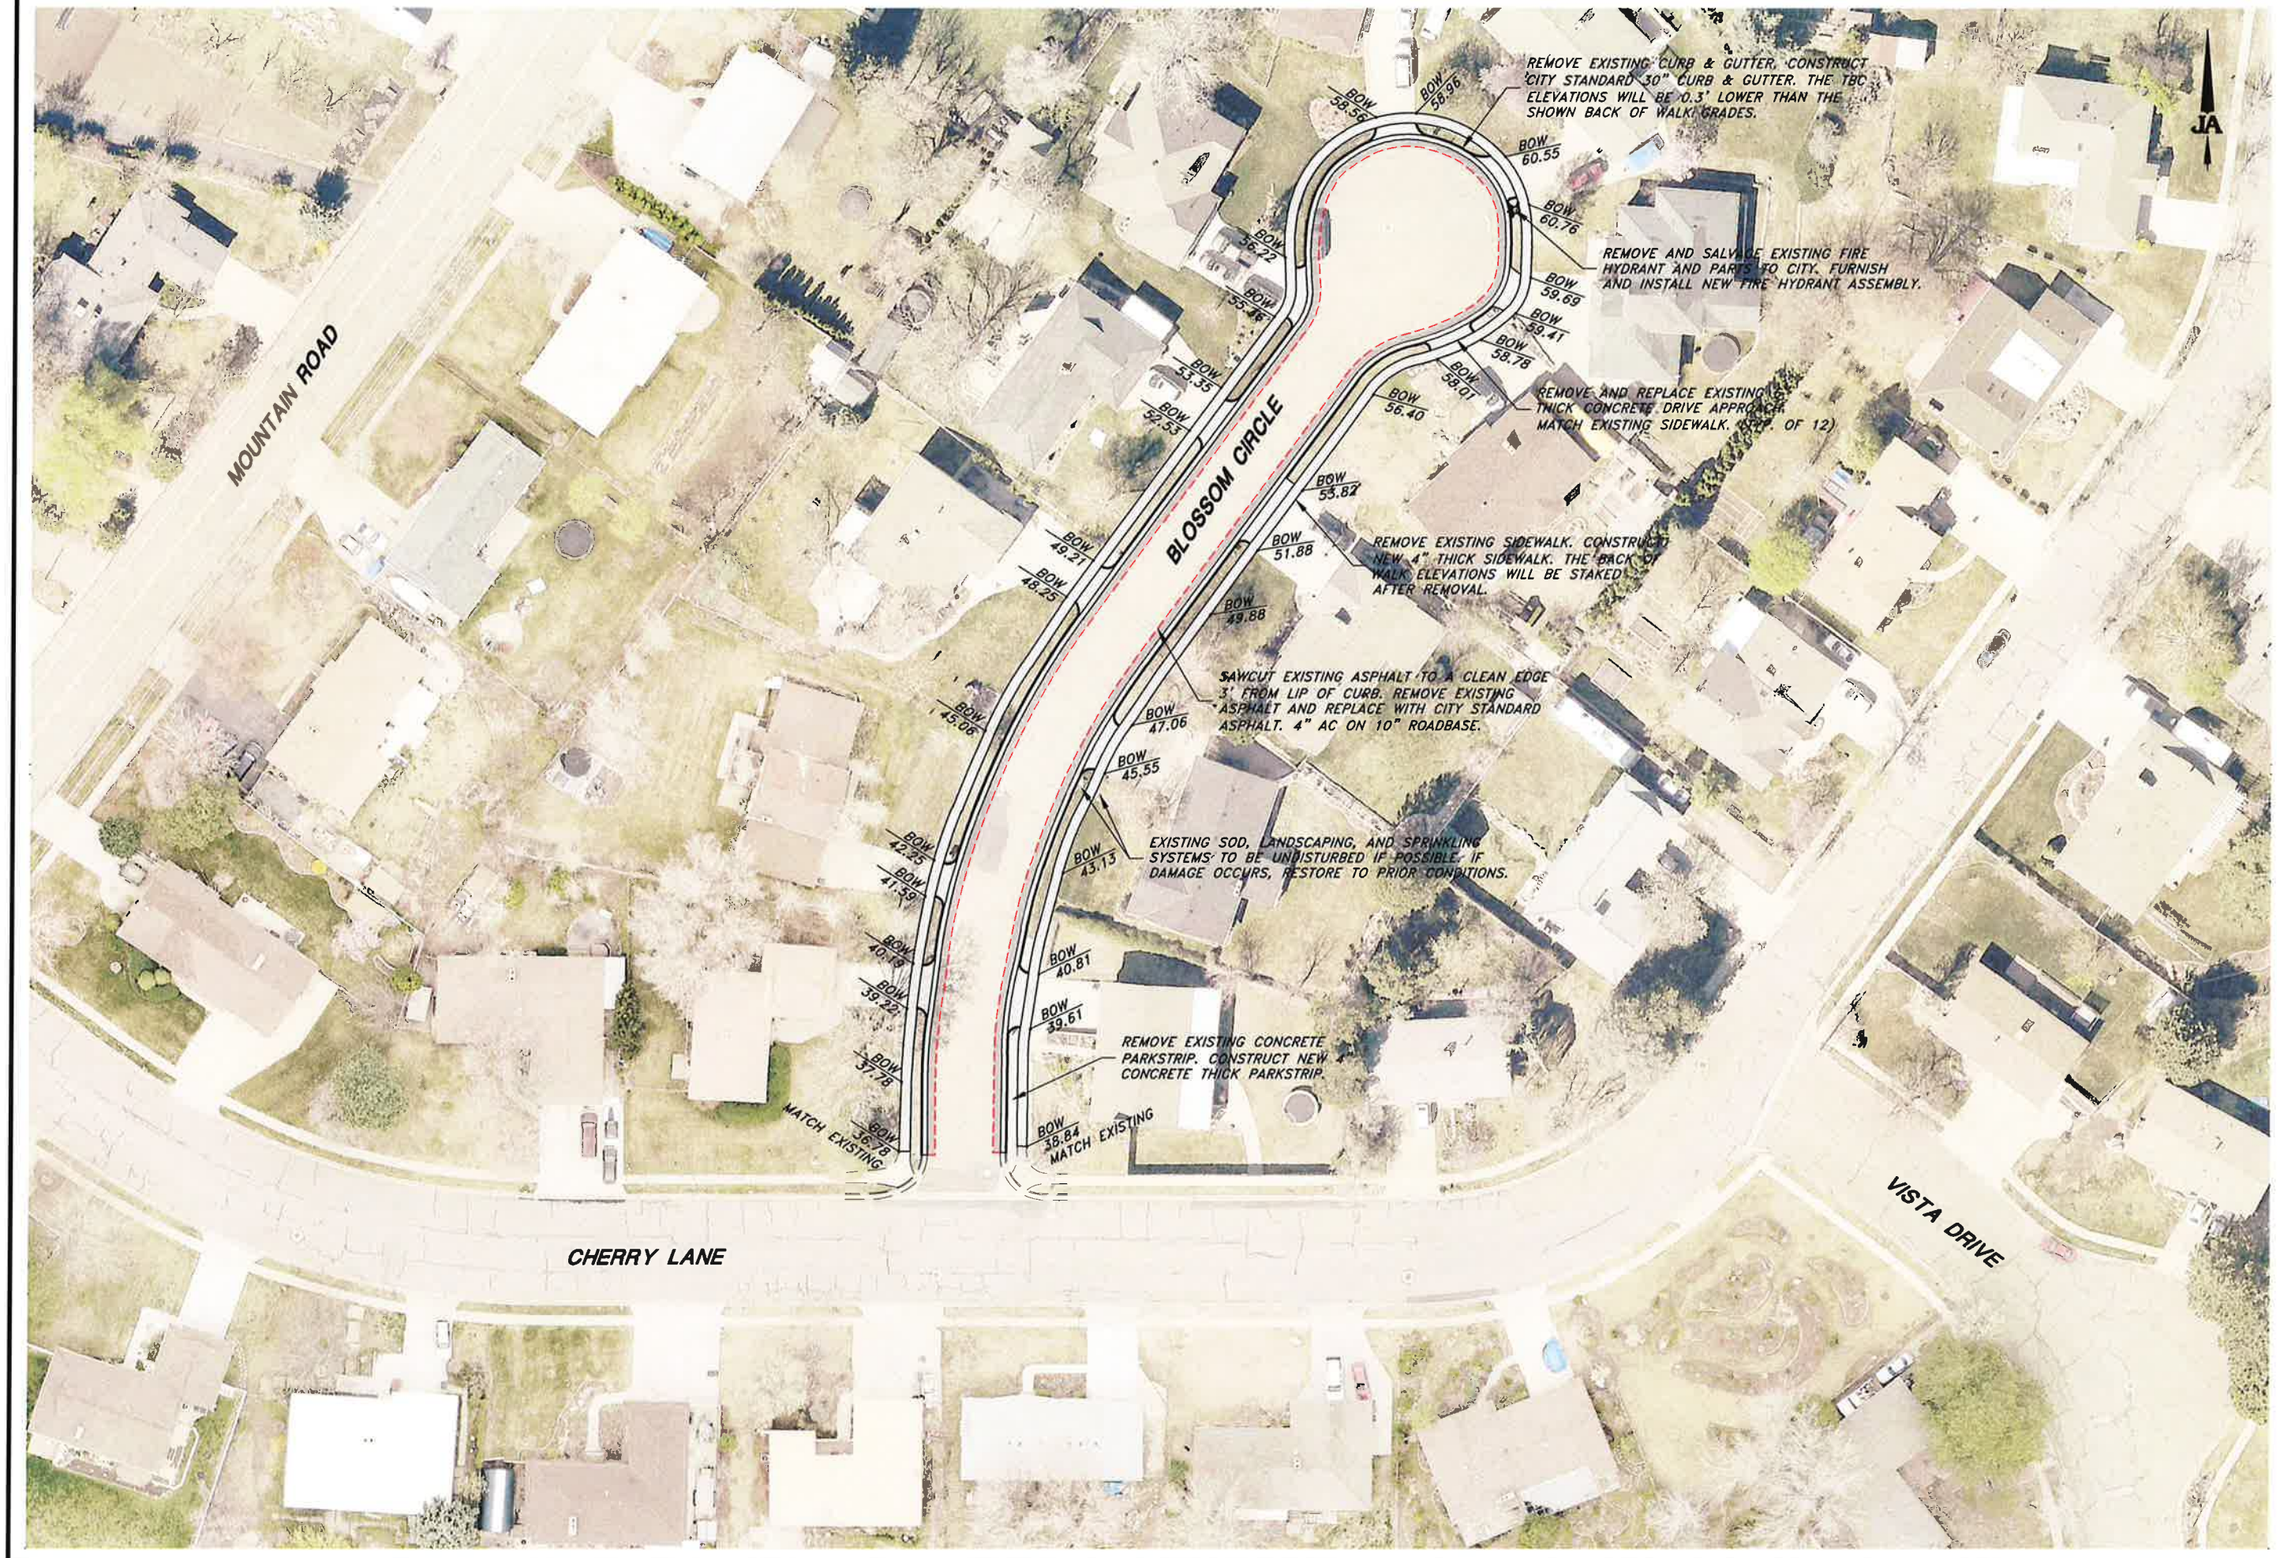

JONES & ASSOCIATES
CONSULTING ENGINEERS
1716 East 5600 South
South Ogden, Utah 84403
ph – (801) 476-9767 fx – (801)476-9768

FRUIT HEIGHTS CITY CORPORATION

2016 CAPITAL PROJECTS - SCHEDULE D1

BLOSSOM CIRCLE - CURB, GUTTER AND SIDEWALK REPLACEMENT

REV.	DATE	APPR.

BKJ DESIGNED
TWE DRAWN
BKJ CHECKED

SCALE: 24"x36" H:1"=30'
11"x17" H:1"=60'

SHEET: D1 OF 1 SHEETS