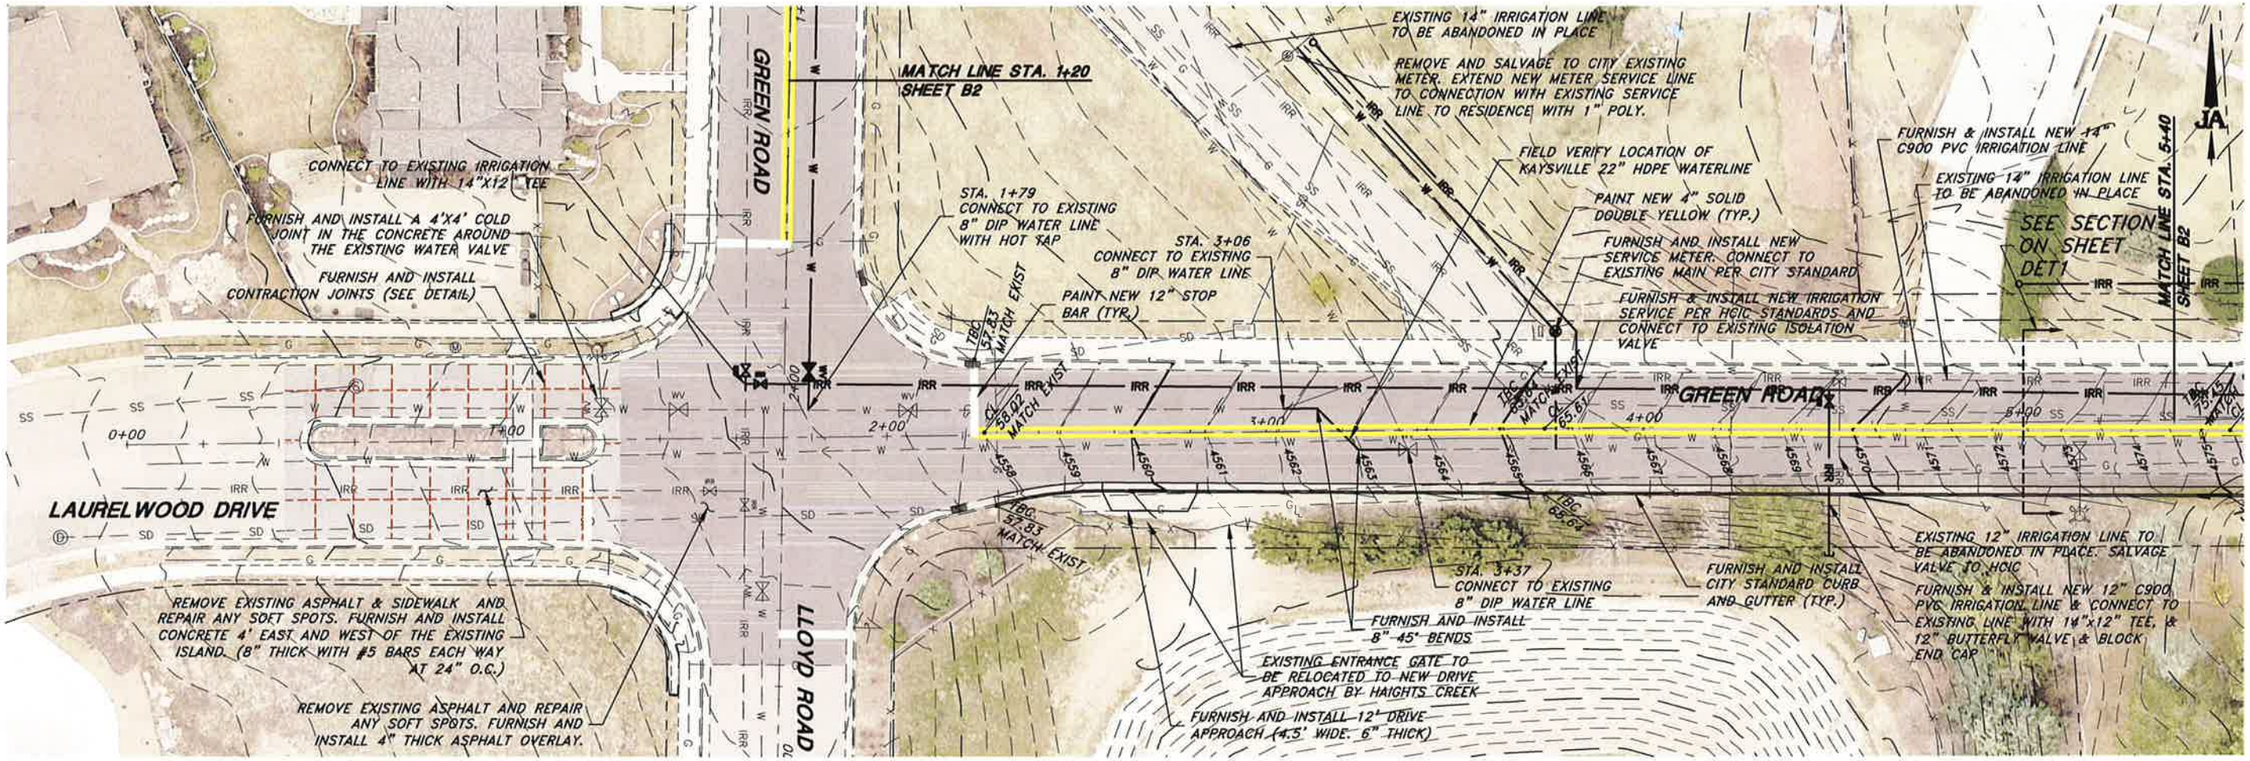

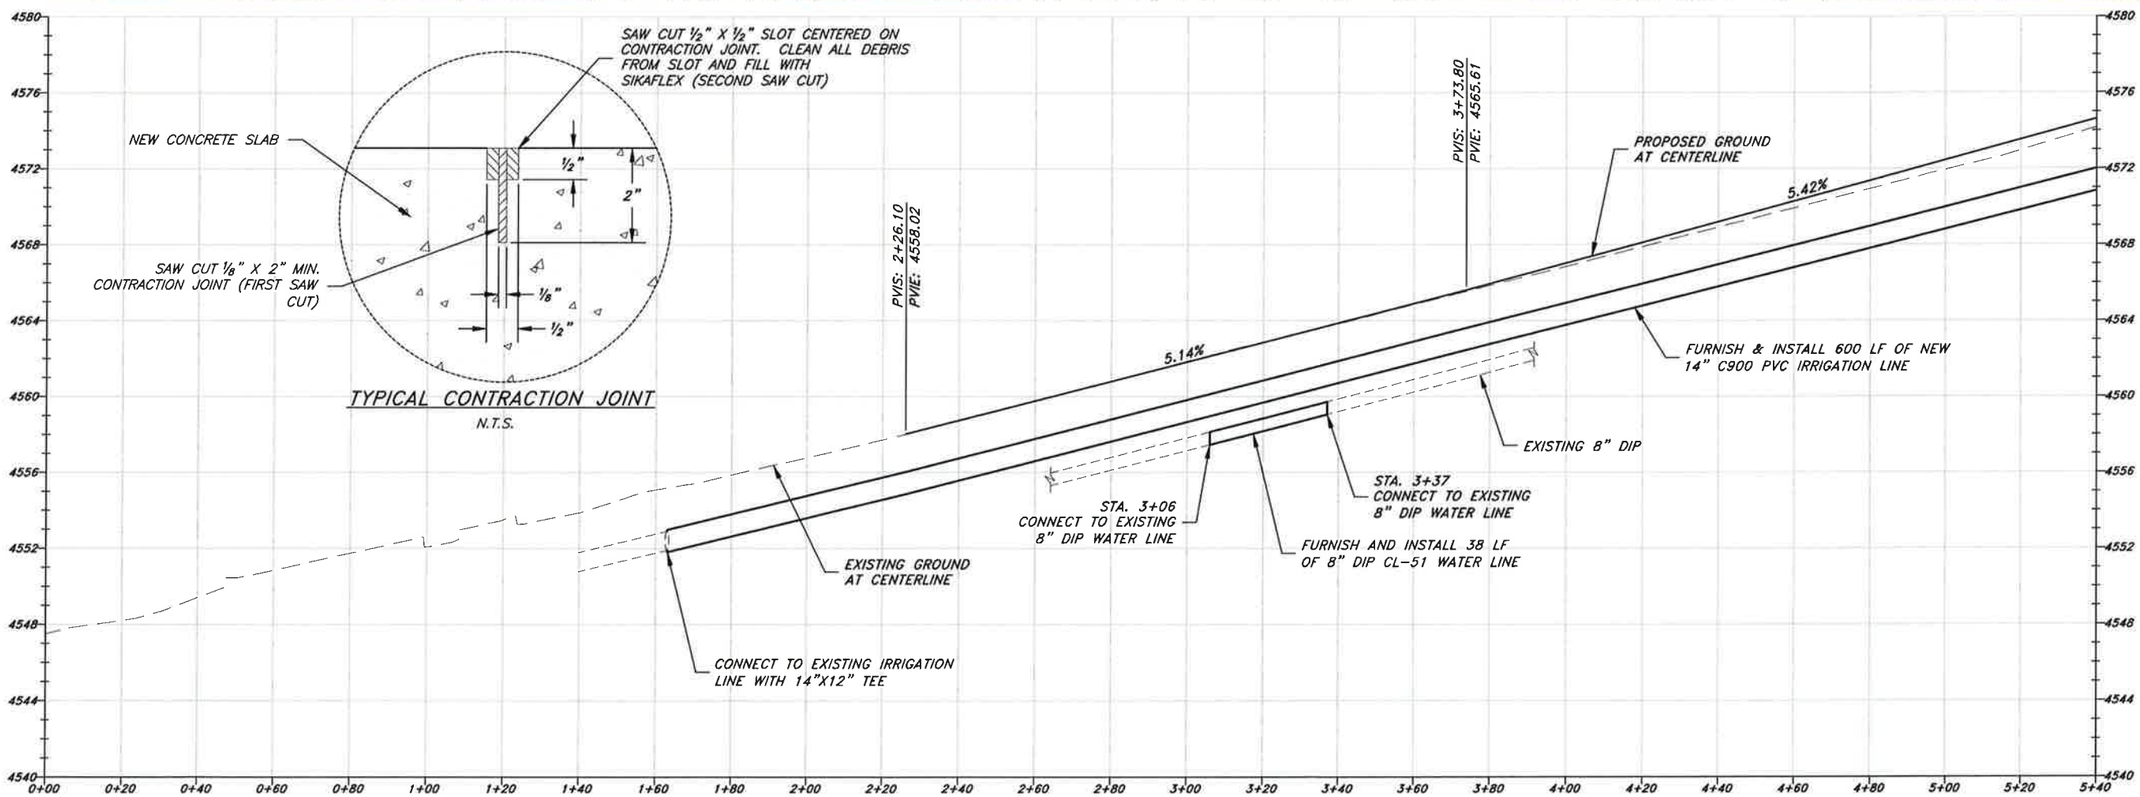

JONES & ASSOCIATES
CONSULTING ENGINEERS
1716 East 5600 South
South Ogden, Utah 84403
ph – (801) 476-9767 fx – (801)476-9768

FRUIT HEIGHTS CITY CORPORATION

2016 CAPITAL PROJECTS - SCHEDULE B

GREEN ROAD (WEST) RECONSTRUCTION PROJECT
PLAN AND PROFILE STA. 0+00 TO 5+40

REV.	DATE	APPR.

BKJ DESIGNED
TWE DRAWN
BKJ CHECKED

SCALE: 24"x36" H:1"=20' V:1"=4' 11"x17" H:1"=40' V:1"=8'

SHEET: B1 OF 1 SHEETS

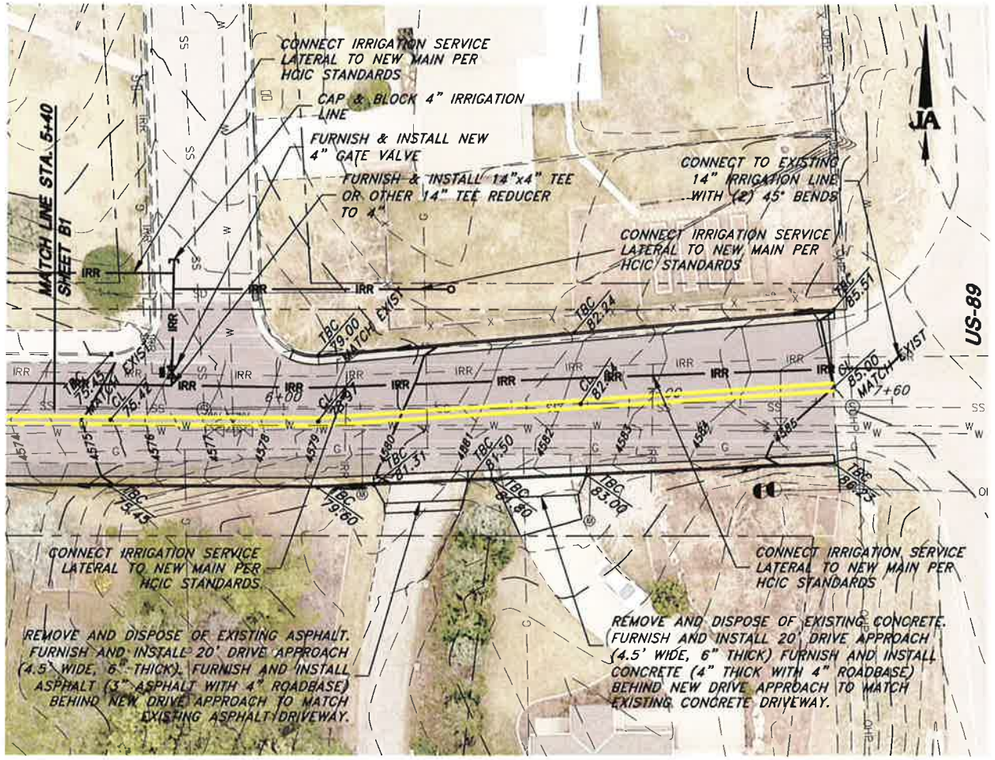

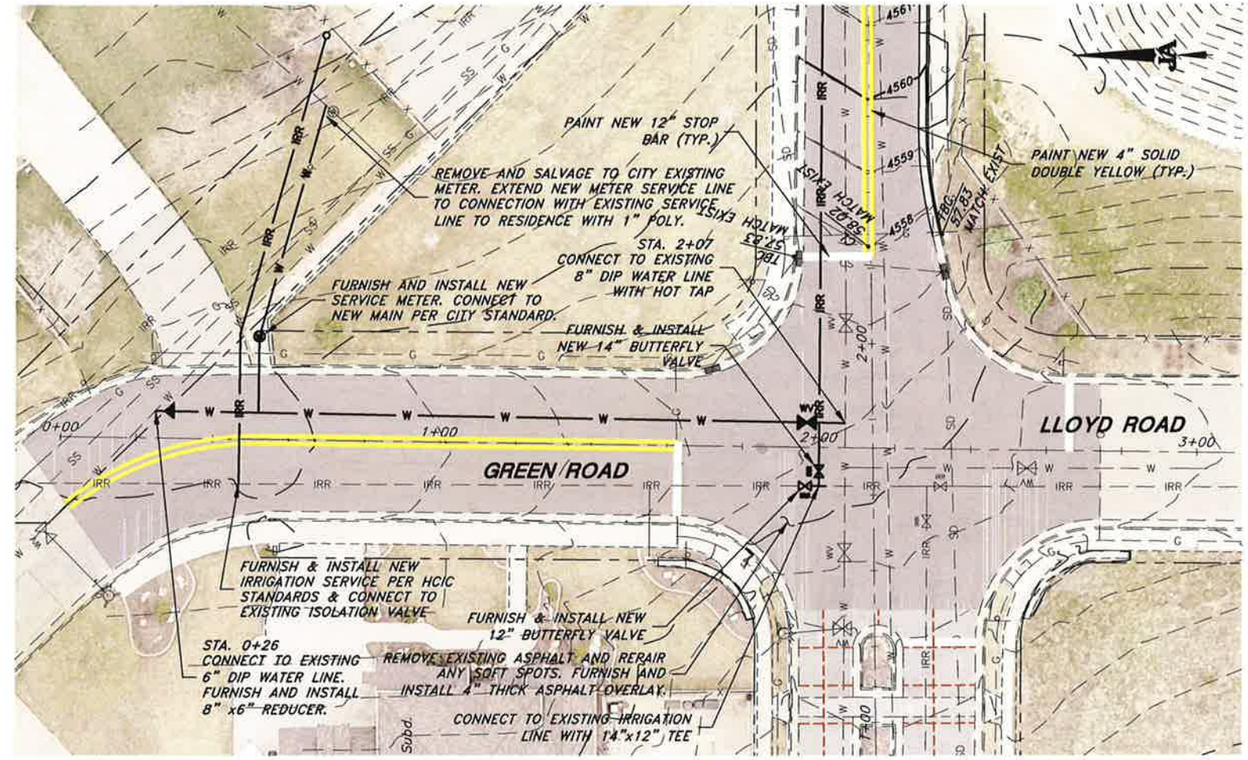

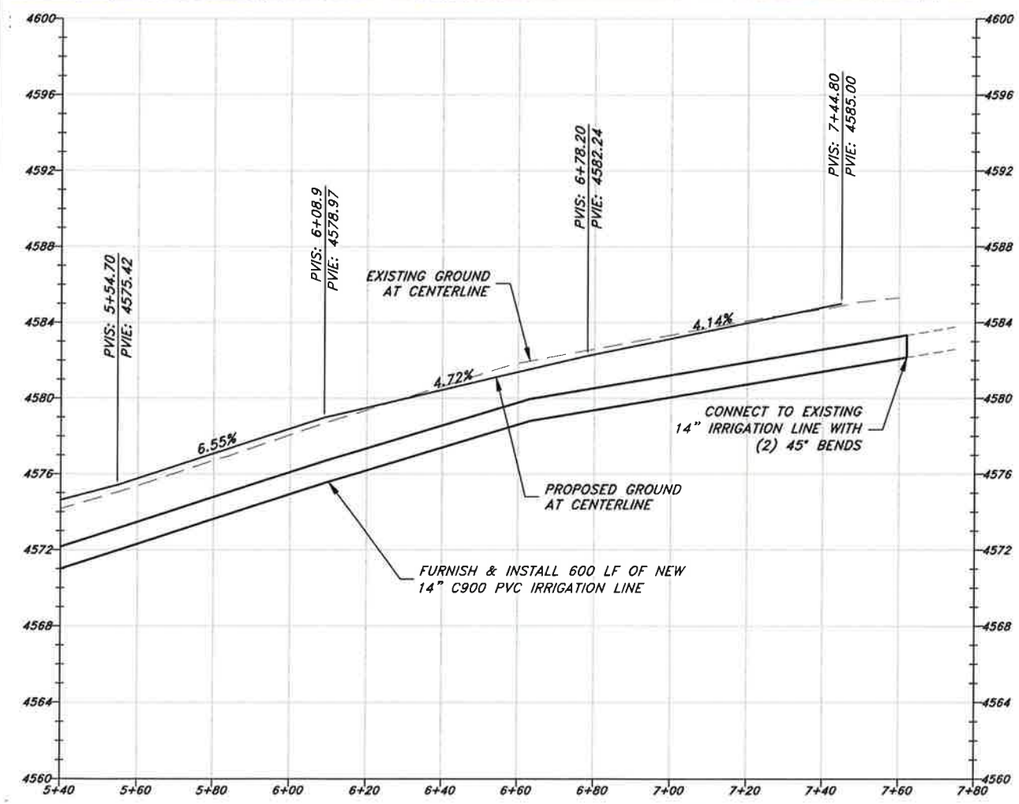

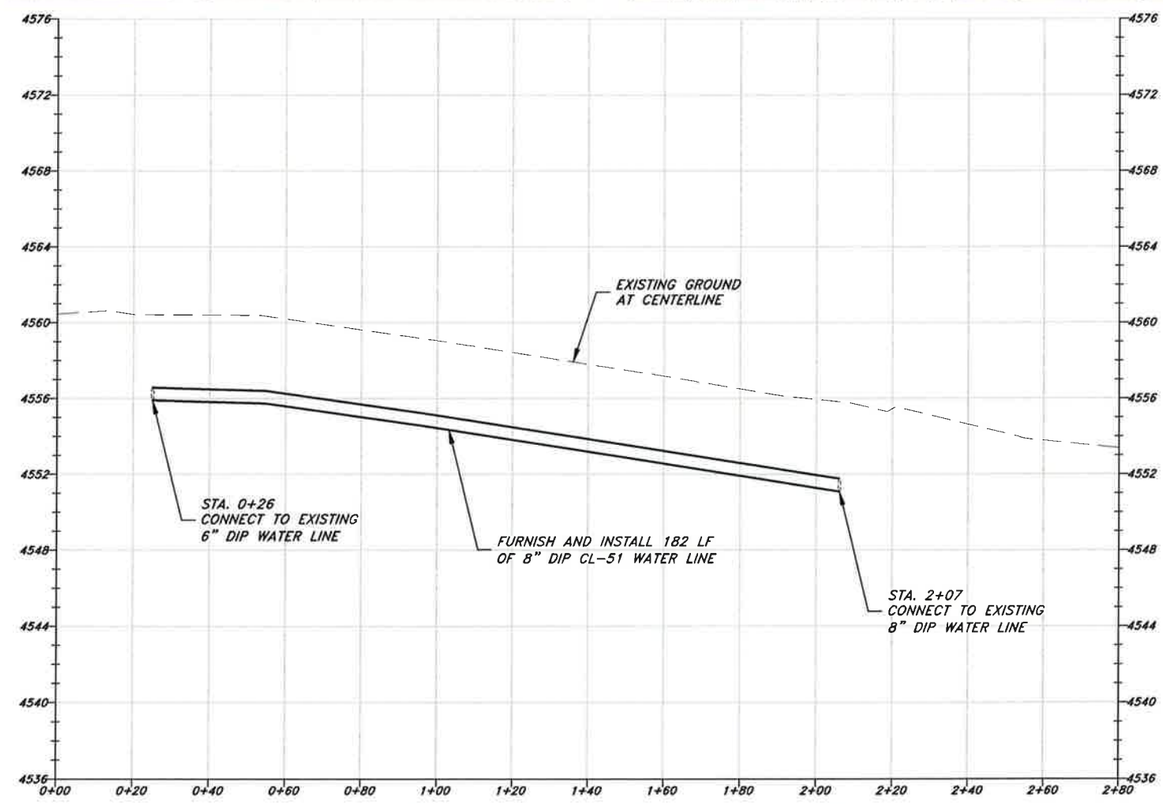

JONES & ASSOCIATES
CONSULTING ENGINEERS
1716 East 5600 South
South Ogden, Utah 84403
ph - (801) 476-9767 fx - (801)476-9768

FRUIT HEIGHTS CITY CORPORATION

2016 CAPITAL PROJECTS - SCHEDULE B

GREEN ROAD (WEST) RECONSTRUCTION PROJECT
P & P STA. 5+40 TO 7+60 and STA. 0+00 TO 3+00

REV.	DATE	APPR.

BKJ DESIGNED
TWE DRAWN
BKJ CHECKED

SCALE: 24"x36" H:1"=20' V:1"=4' 11"x17" H:1"=40' V:1"=8'

SHEET: B2 OF 1 SHEETS