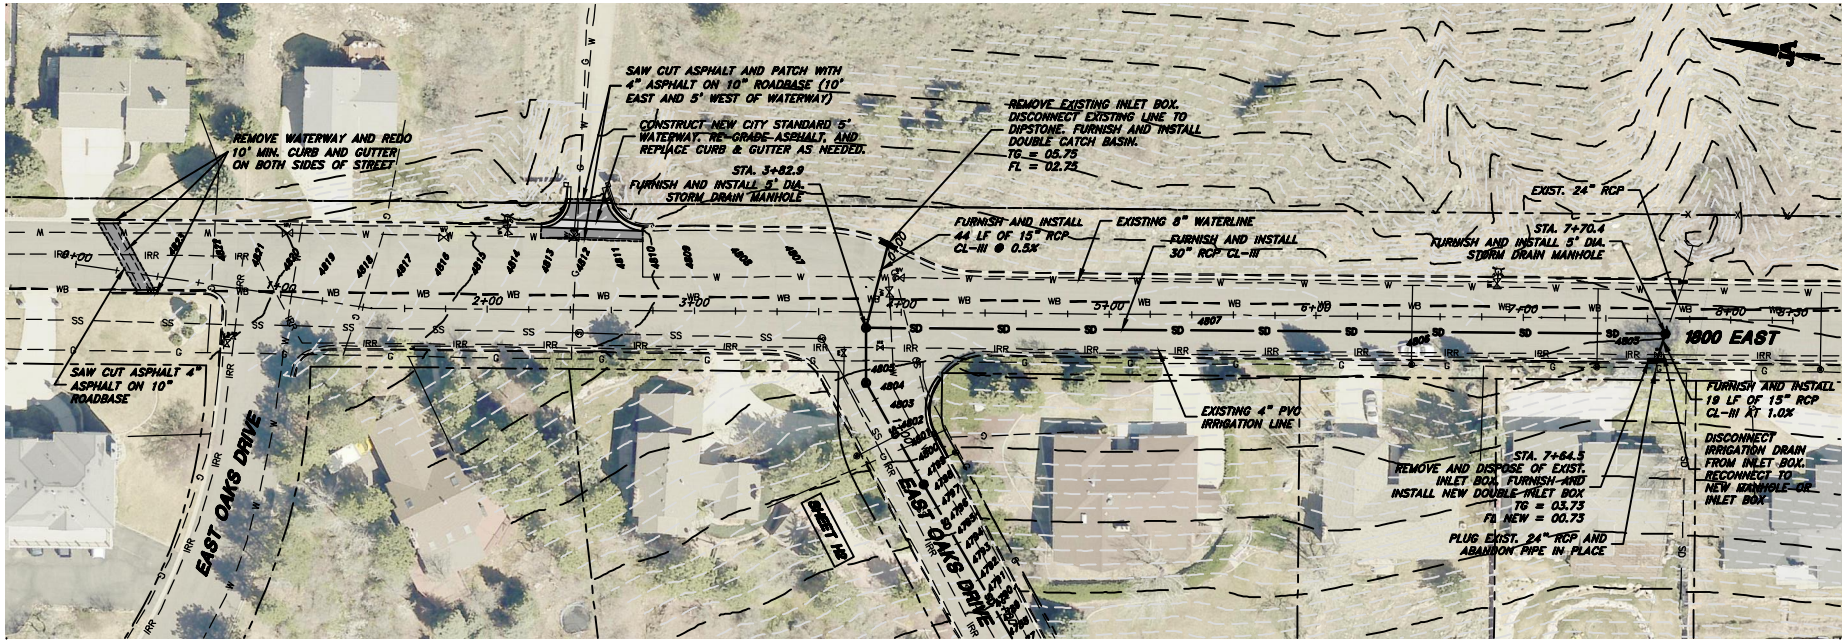

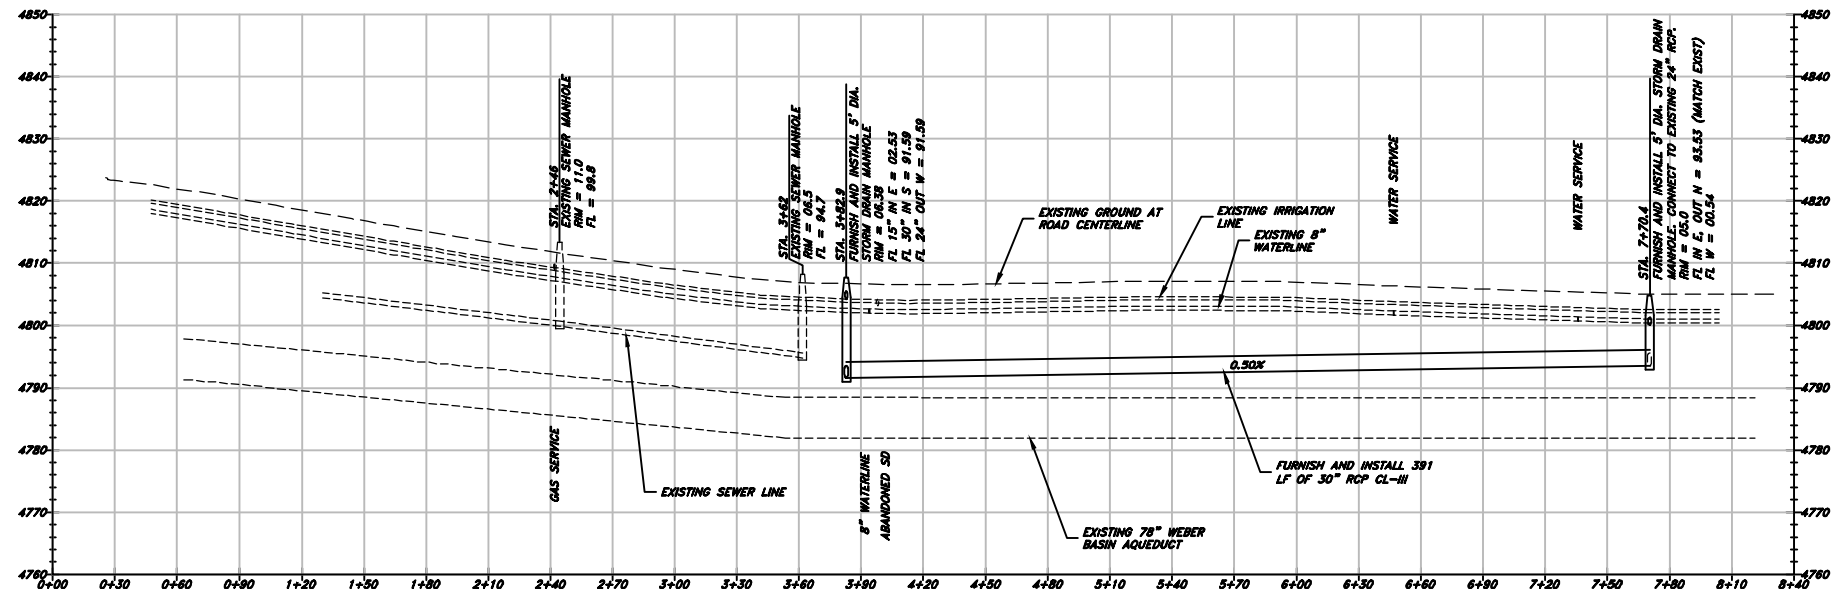

JONES & ASSOCIATES
CONSULTING ENGINEERS
1716 East 5600 South
South Ogden, Utah 84403
ph - (801) 476-9767 fx - (801)476-9768

FRUIT HEIGHTS CITY CORPORATION

2008 CAPITAL PROJECTS - SCHEDULE H

EASTOAKS STORM DRAIN PROJECT
PLAN AND PROFILE STA. 0+00 TO 8+40

REV.	DATE	APPR.

DESIGNED: BKJ
DRAWN: TNE
CHECKED: BKJ

SCALE:
24"x36" H:1"=30' V:1"=10'
11"x17" H:1"=60' V:1"=20'

SHEET: H1 OF 1 SHEETS

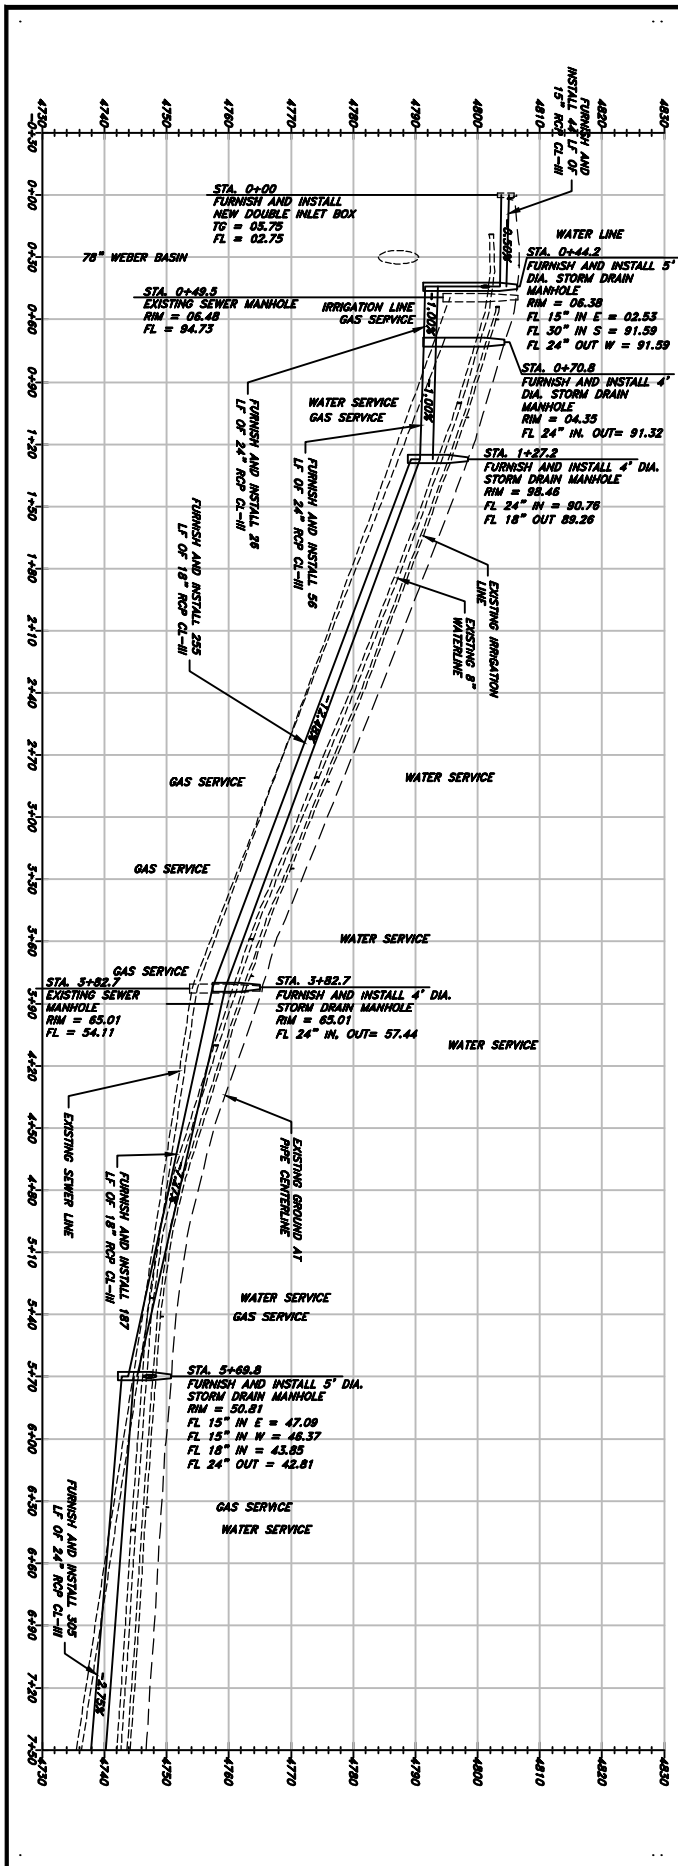

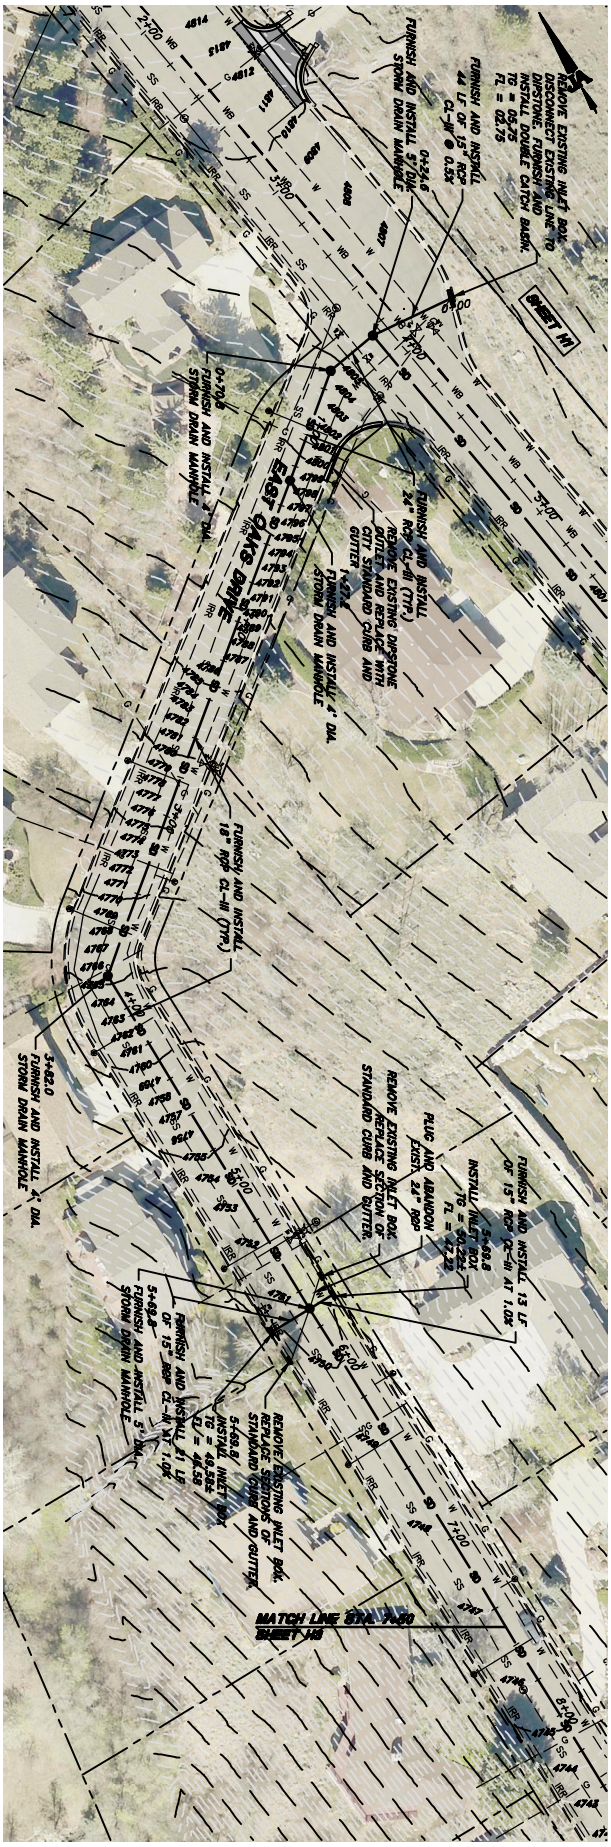

SHEET: H2 OF 1 SHEETS	SCALE: 24"x36" H:1"=30' V:1"=10' 11"x17" H:1"=60' V:1"=20'	BKJ DESIGNED / TWE DRAWN / BKJ CHECKED	REV. / DATE / APPR.	FRUIT HEIGHTS CITY CORPORATION 2016 CAPITAL PROJECTS - SCHEDULE H **EASTOAKS STORM DRAIN PROJECT PLAN AND PROFILE STA. 0+00 TO 7+50**	JONES & ASSOCIATES CONSULTING ENGINEERS 1716 East 5600 South South Ogden, Utah 84403 ph – (801) 476-9767 fx – (801)476-9768

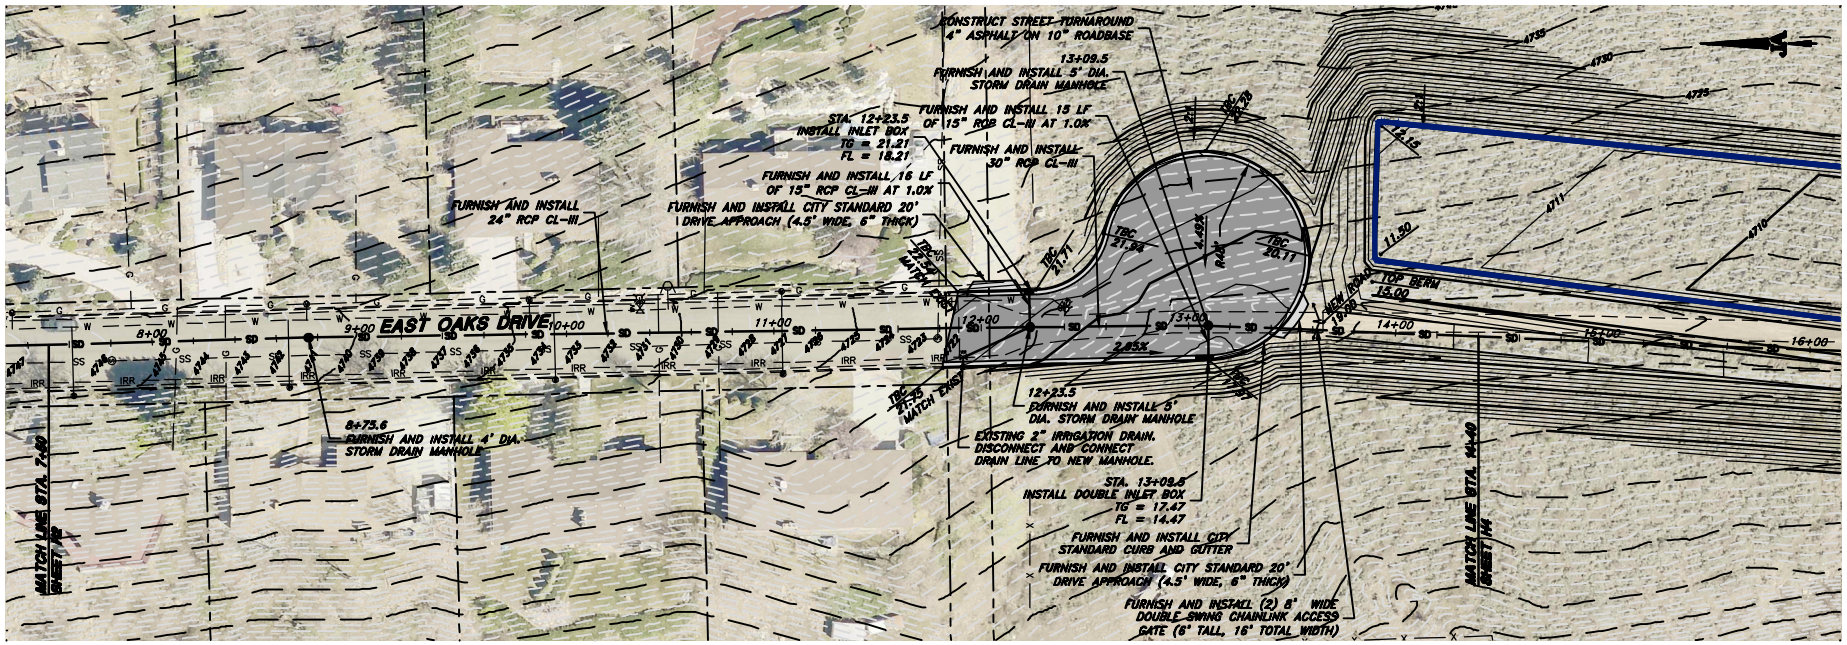

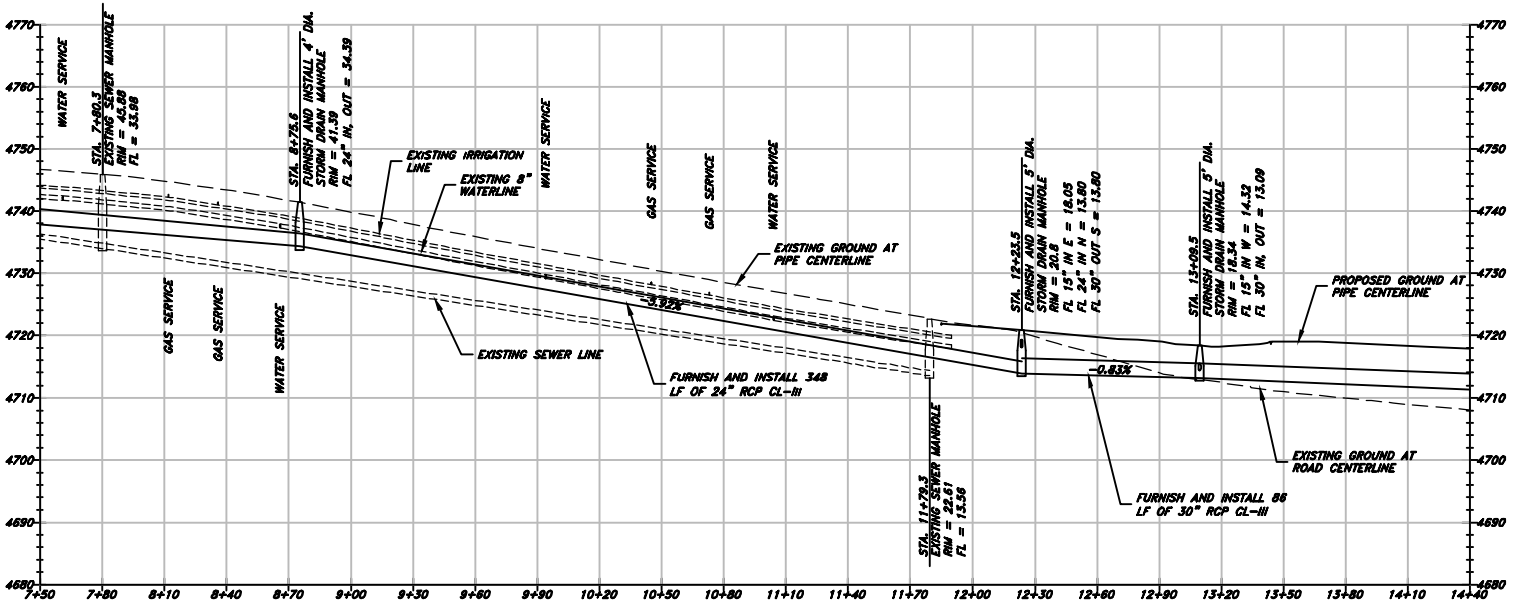

FRUIT HEIGHTS CITY CORPORATION

2009 CAPITAL PROJECTS - SCHEDULE H

EASTOAKS STORM DRAIN PROJECT
PLAN AND PROFILE STA. 7+50 TO 14+40

JONES & ASSOCIATES CONSULTING ENGINEERS
1716 East 5600 South
South Ogden, Utah 84403
ph - (801) 476-9767 fx - (801)476-9768

REV.	DATE	APPR.

BKJ DESIGNED
TNE DRAWN
BKJ CHECKED

SCALE: 24"x36" H:1"=30' V:1"=10" 11"x17" H:1"=60' V:1"=20'

SHEET: H3 OF 1 SHEETS

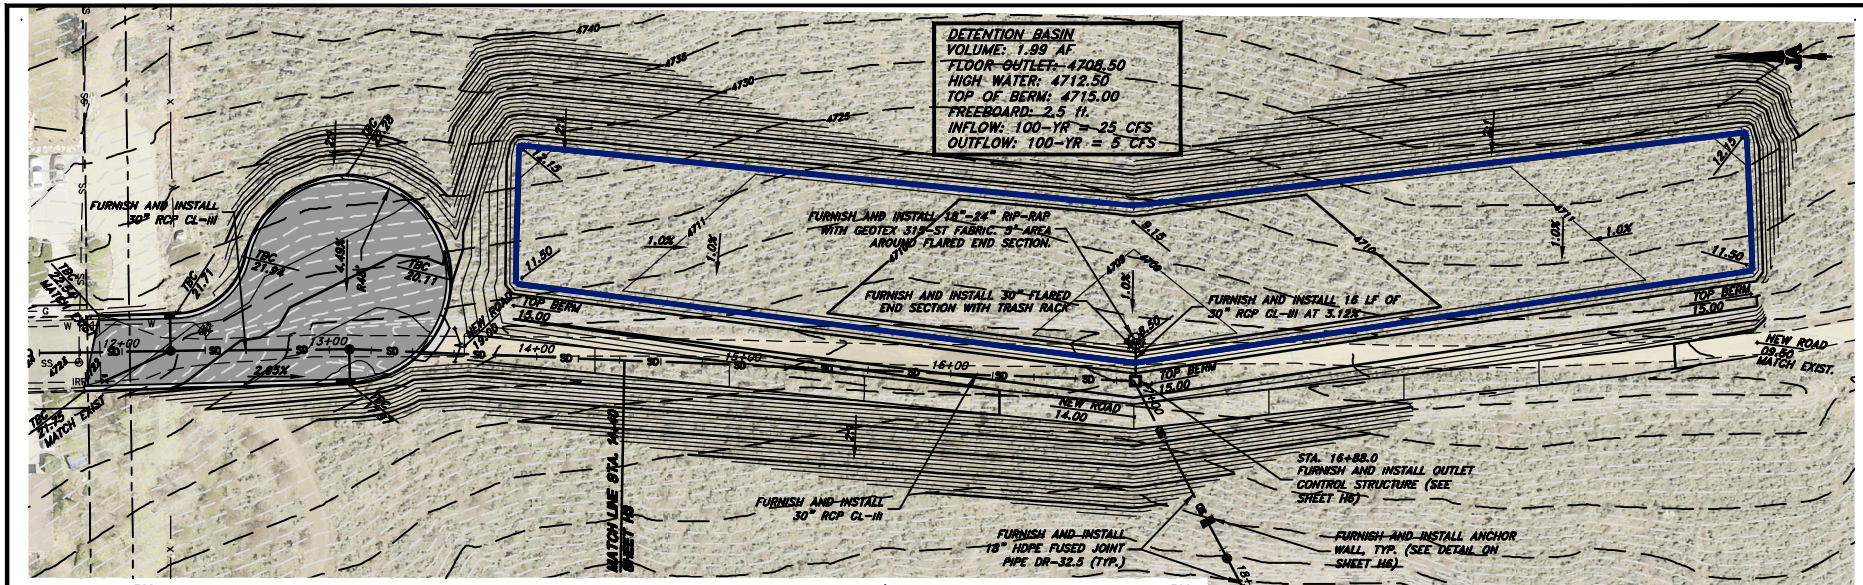

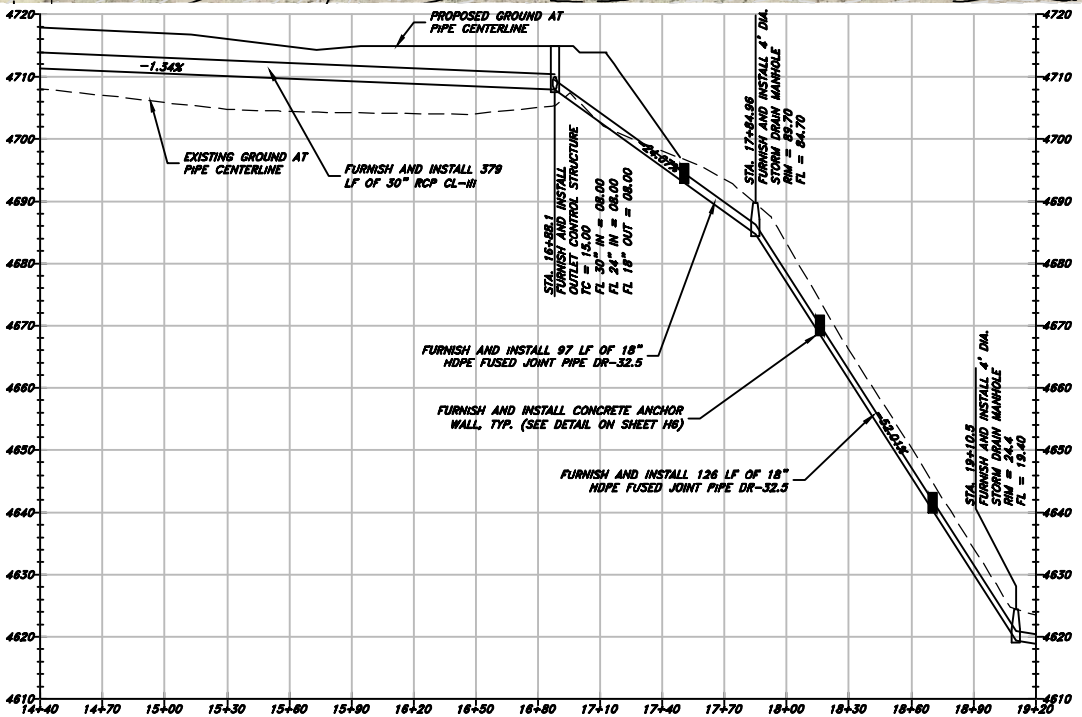

NOTE:
1. SEED ALL CUT / FILL SLOPES AND TRENCH AREAS FOLLOWING CONSTRUCTION FOR EROSION CONTROL.

2. BOULDERS DISCOVERED DURING GRADING WORK SHOULD BE STOCKPILED OUTSIDE DETENTION BASIN AREA.

JONES & ASSOCIATES CONSULTING ENGINEERS
1716 East 5600 South
South Ogden, Utah 84403
ph - (801) 476-9767 fx - (801)476-9768

FRUIT HEIGHTS CITY CORPORATION
2008 CAPITAL PROJECTS - SCHEDULE H

EASTOAKS STORM DRAIN PROJECT
PLAN AND PROFILE STA. 14+40 TO 18+60

REV.	DATE	APPR.

DESIGNED BKJ
DRAWN TNE
CHECKED BKJ

SCALE: 24"x36" H:1"=30' V:1"=10'; 11"x17" H:1"=60' V:1"=20'

SHEET: H4
OF 1 SHEETS

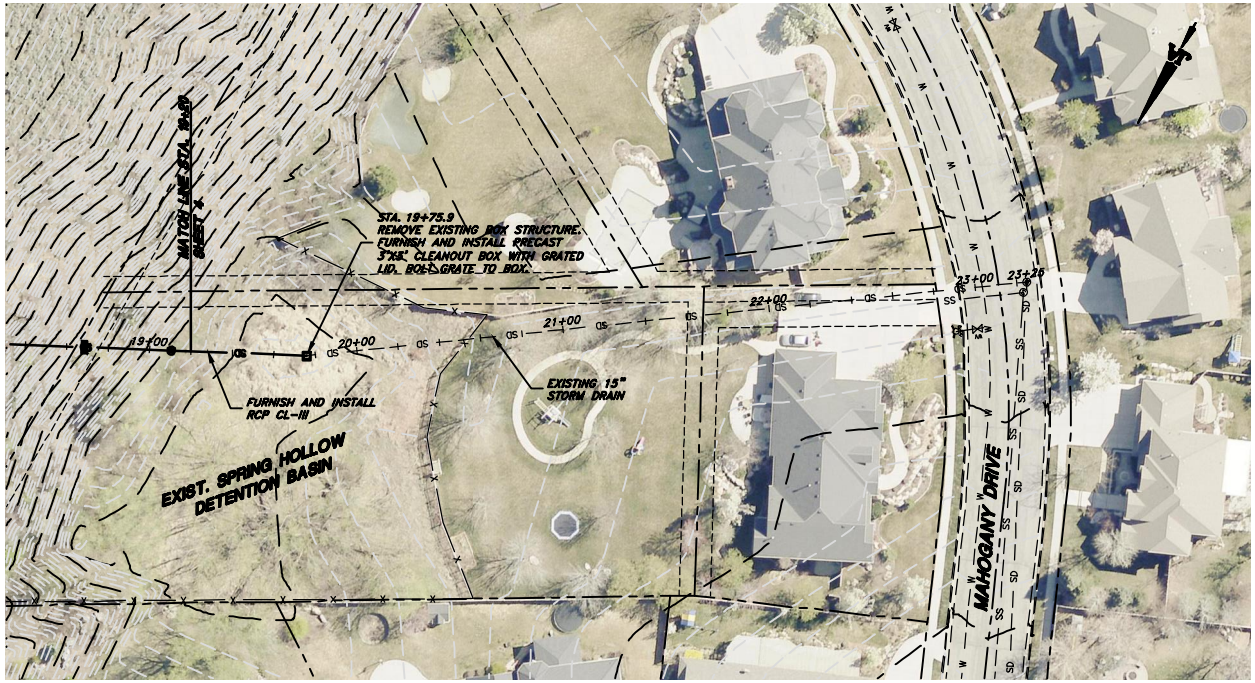

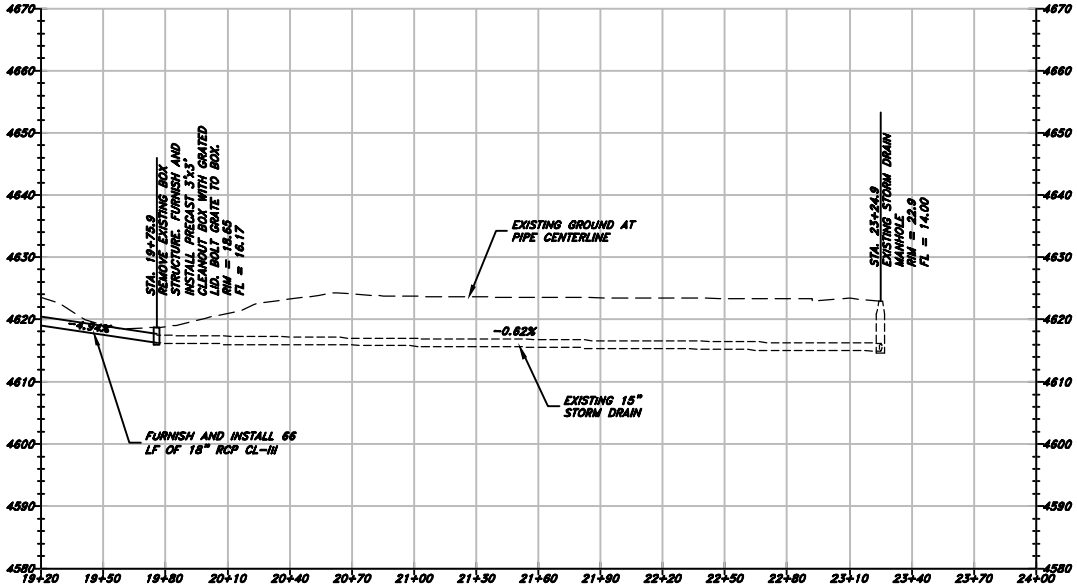

FRUIT HEIGHTS CITY CORPORATION

2008 CAPITAL PROJECTS - SCHEDULE H

EASTOAKS STORM DRAIN PROJECT
PLAN AND PROFILE STA. 18+60 TO 24+00

JONES & ASSOCIATES
CONSULTING ENGINEERS
1716 East 5600 South
South Ogden, Utah 84403
ph - (801) 476-9767 fx - (801)476-9768

REV.	DATE	APPR.

SCALE: 24"x36" H:1"=30' V:1"=10' / 11"x17" H:1"=60' V:1"=20'

DESIGNED BKJ
DRAWN TMC
CHECKED BKJ

SHEET: H5 OF 1 SHEETS