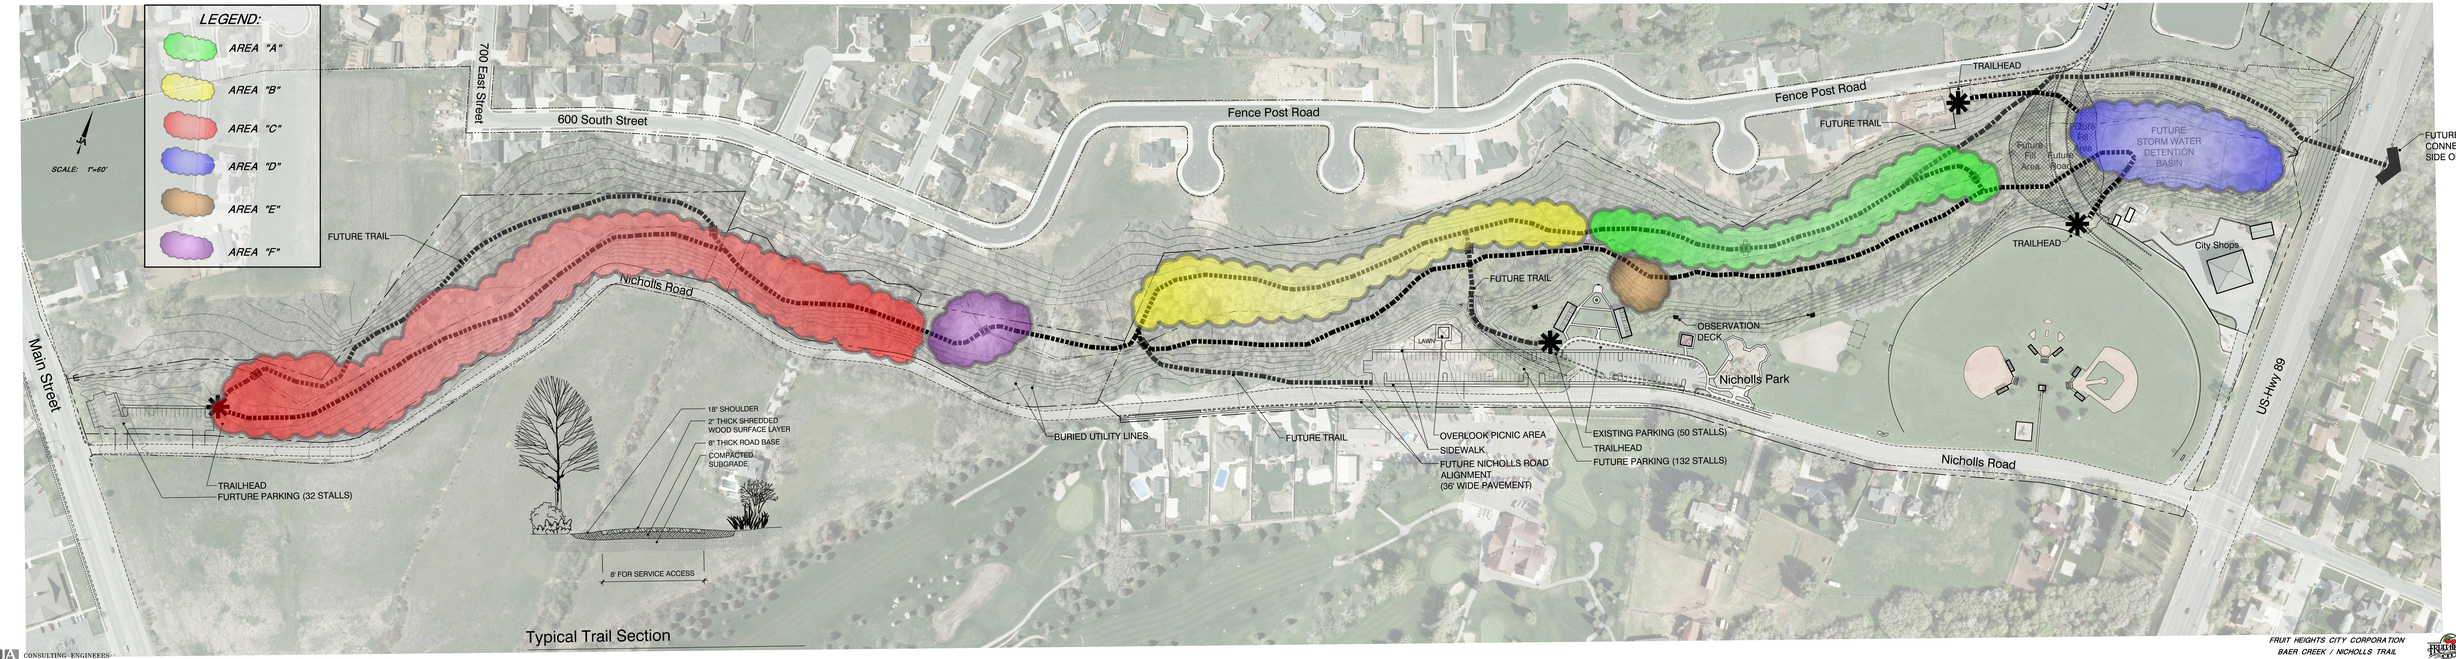

JONES & ASSOCIATES CONSULTING ENGINEERS
1770 East 3900 South
South Ogden, Utah 84403 (801) 476-0767

FRUIT HEIGHTS CITY CORPORATION
BAER CREEK / NICHOLLS TRAIL
MARCH 2015